




- Materials:
- 'Red/ Brown' fairface brickwork with natural colour mortar and header course to capping
 - 'White' uPVC soffits, eaves with uPVC rainwater goods in 'Black'
 - Timber boards face fixed to timber posts supporting flat roof
 - Single ply membrane to flat roof in 'Light Grey'

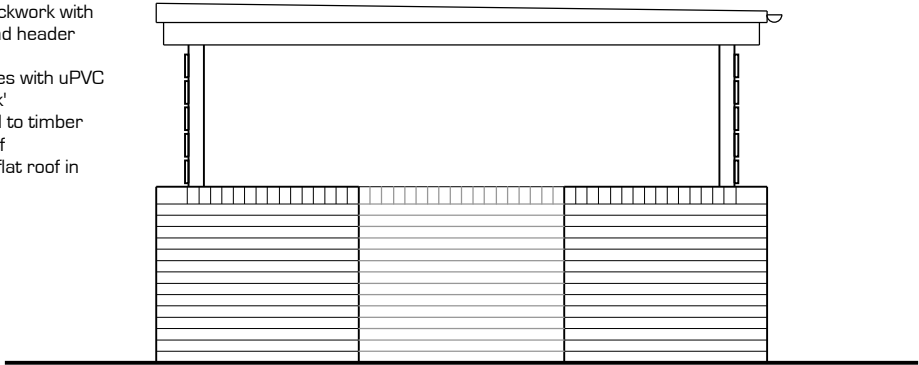


Eastern Elevation

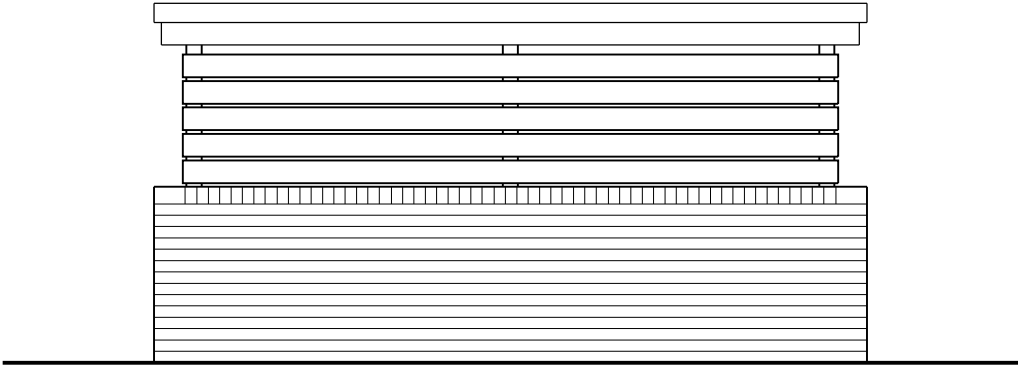


Southern Elevation

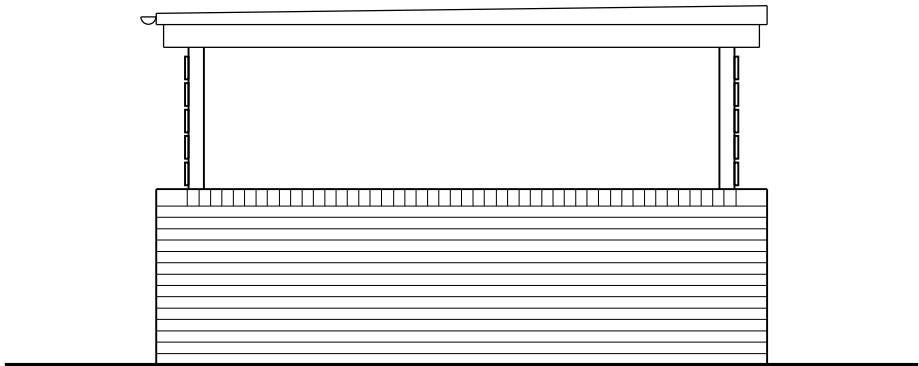


Western Elevation

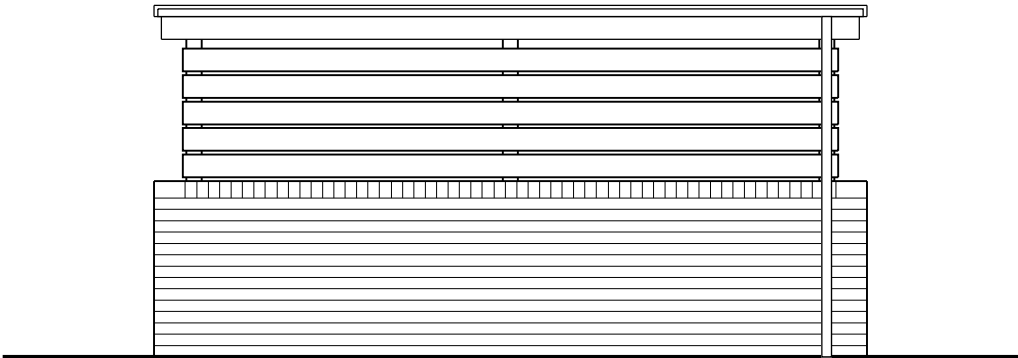

Northern Elevation

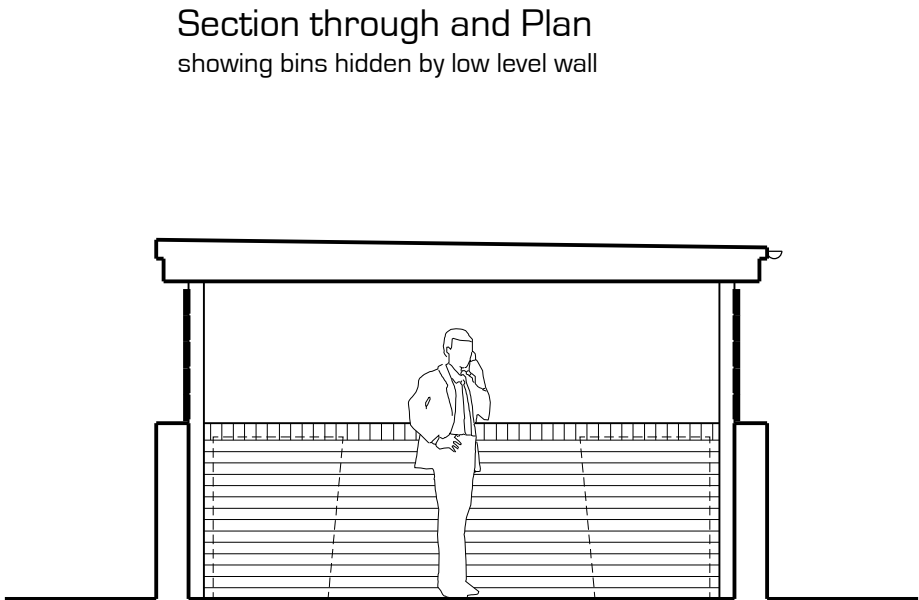

Section through and Plan
showing bins hidden by low level wall

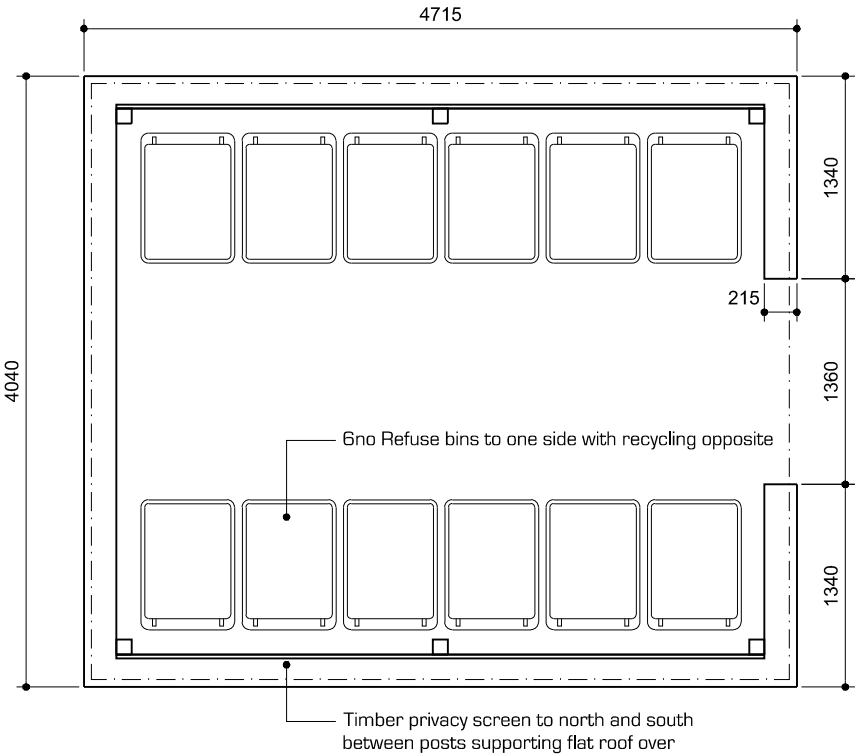

This drawing is the copyright of **Alcove Architecture Ltd**
All dimensions must be checked on site prior to construction
Do not scale this drawing except for Planning Application purposes
Contractor to undertake work in full compliance with statutory requirements

Rev	Amendments	Date



Notes:
Indicative fixtures and furniture layout



25a New Broadway Worthing Sussex BN11 4HP
T: 01903 608448 W: alcovearchitecture.co.uk

Project
Land adjacent to Seftor School House
Seftor Road
Bignor Regis
PO21 3EE
Drawing Title
Bin Store
Plan, Section and Elevations

Status	Planning
Scale	1:50@A3
Drawn By	JE
Date	July 21
Project No.	20156
Drawing No.	P141
Revision	

Alcove Architecture Ltd - Registered No. 8543375