


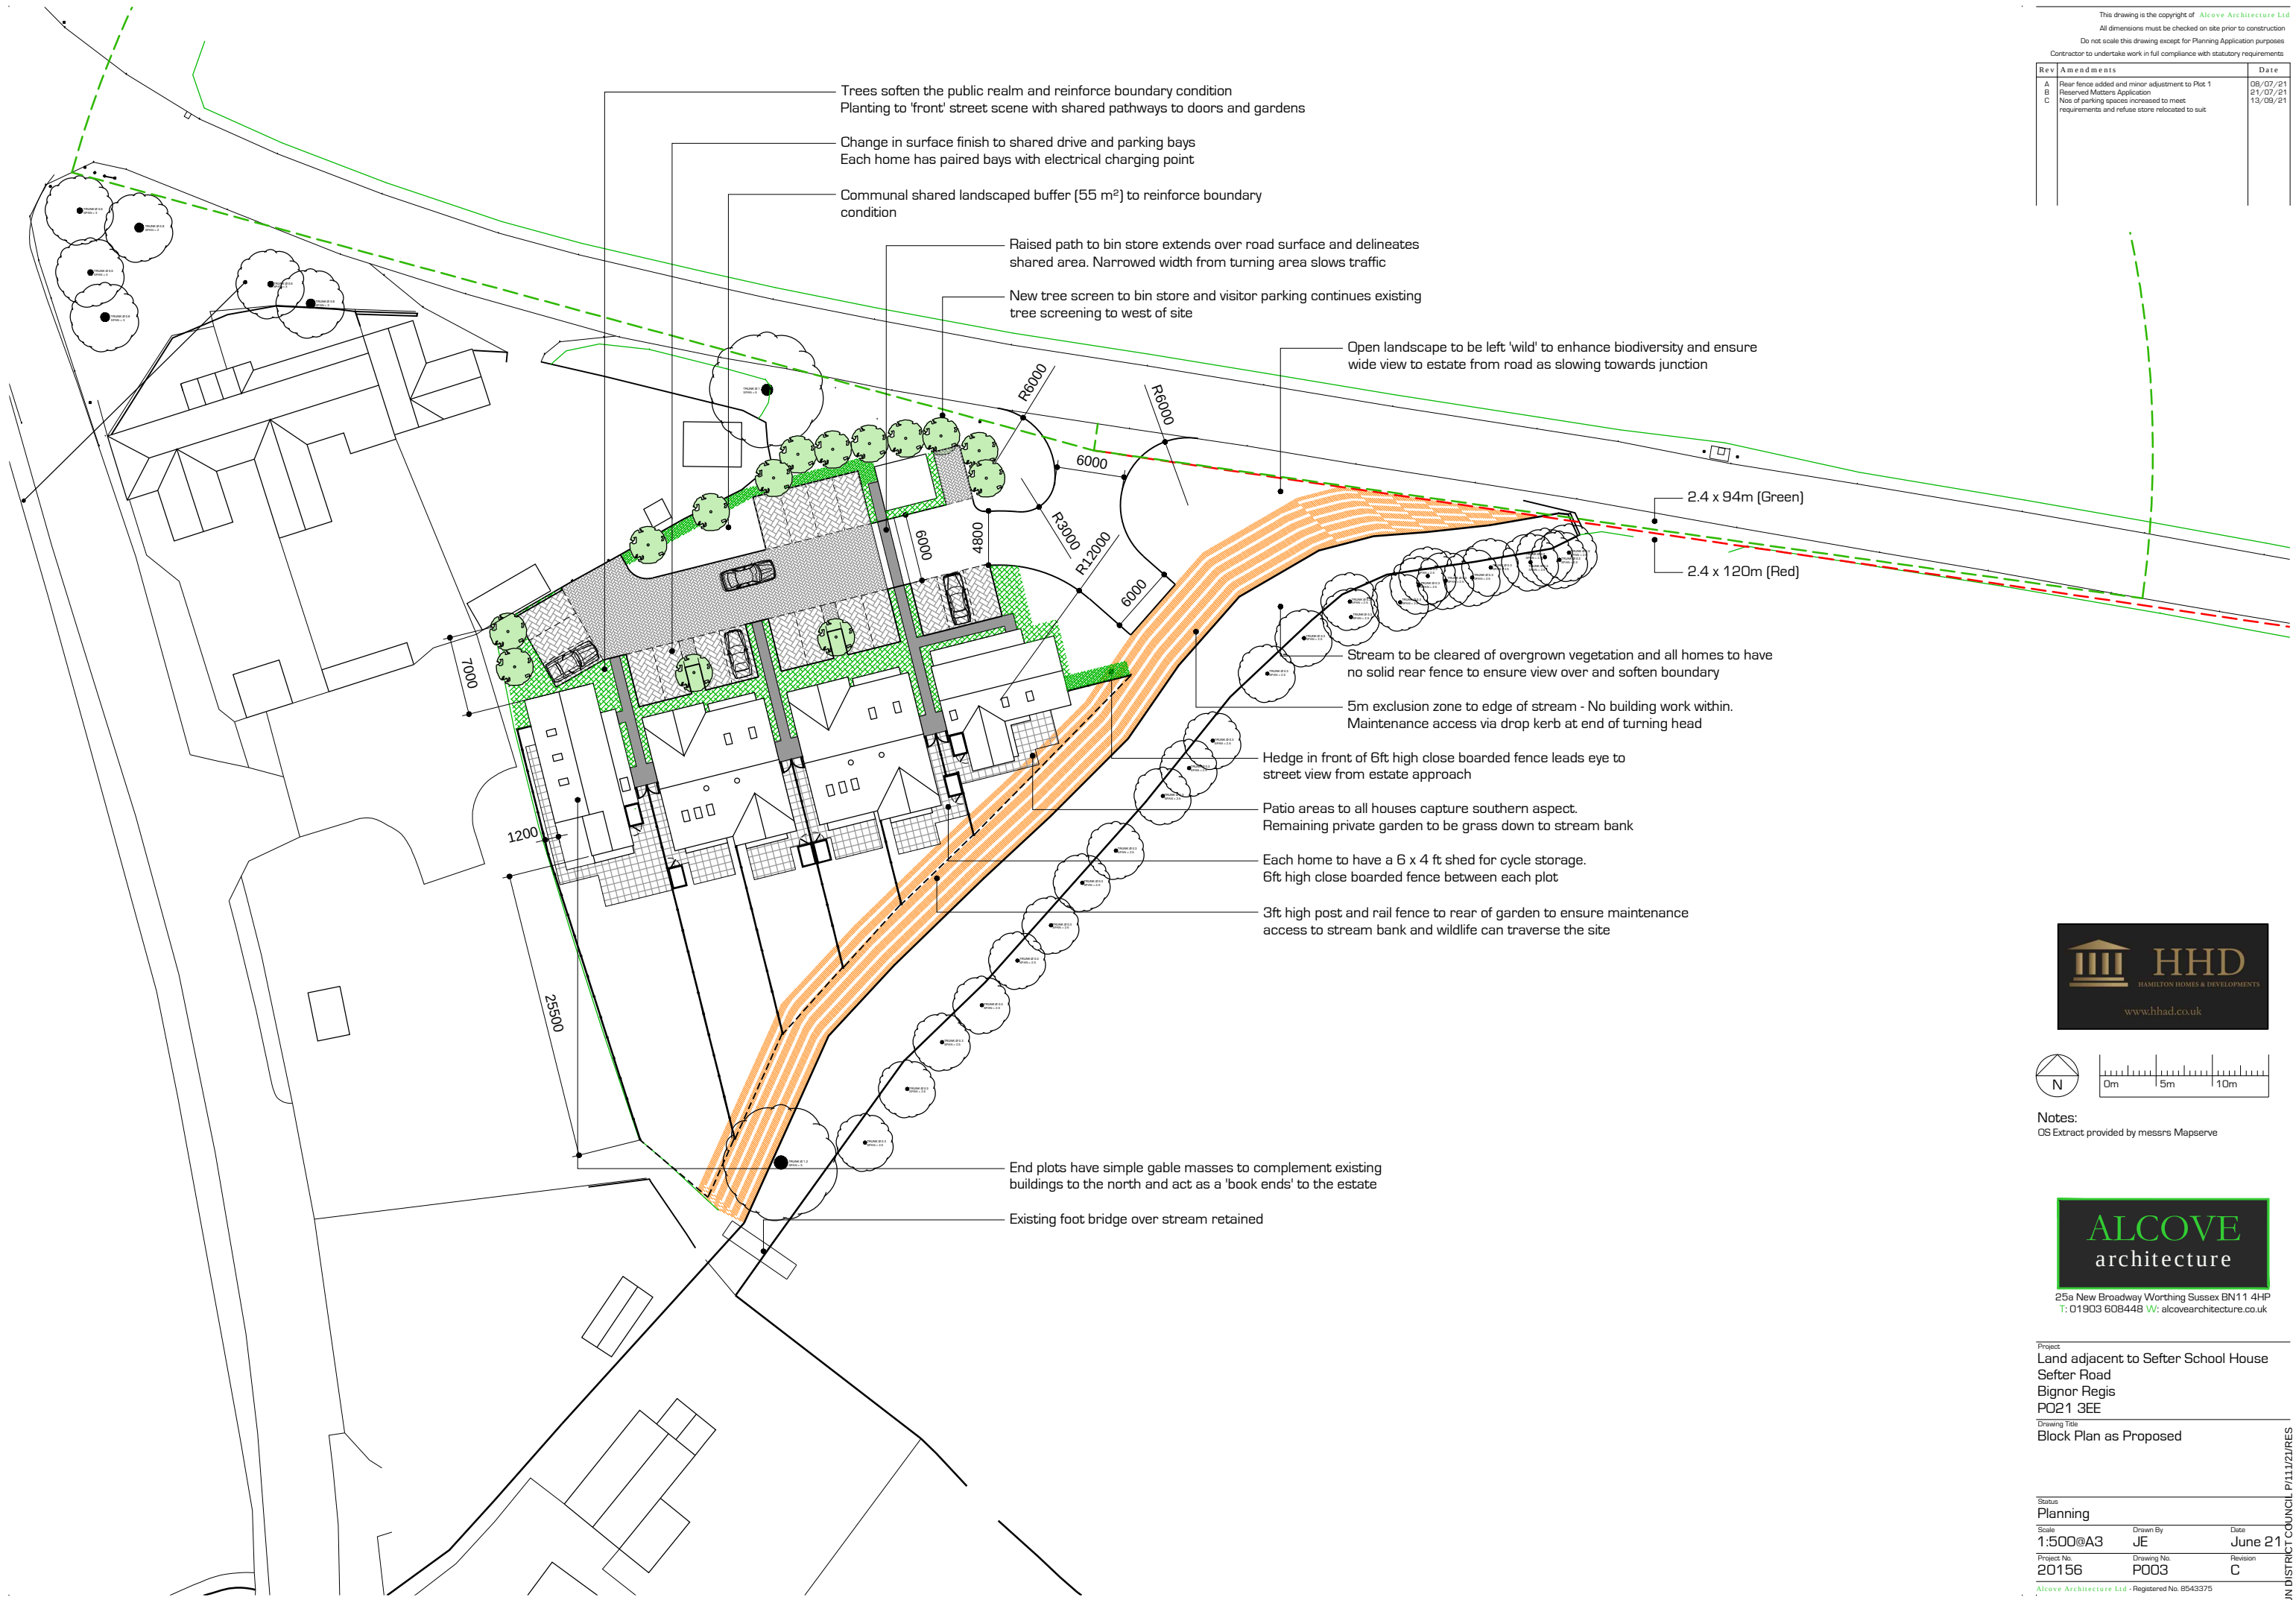

Trees soften the public realm and reinforce boundary condition
Planting to 'front' street scene with shared pathways to doors and gardens

Change in surface finish to shared drive and parking bays
Each home has paired bays with electrical charging point

Communal shared landscaped buffer (55 m²) to reinforce boundary condition

Raised path to bin store extends over road surface and delineates shared area. Narrowed width from turning area slows traffic

New tree screen to bin store and visitor parking continues existing tree screening to west of site

Open landscape to be left 'wild' to enhance biodiversity and ensure wide view to estate from road as slowing towards junction

2.4 x 94m (Green)

2.4 x 120m (Red)

Stream to be cleared of overgrown vegetation and all homes to have no solid rear fence to ensure view over and soften boundary

5m exclusion zone to edge of stream - No building work within. Maintenance access via drop kerb at end of turning head

Hedge in front of 6ft high close boarded fence leads eye to street view from estate approach

Patio areas to all houses capture southern aspect. Remaining private garden to be grass down to stream bank


Each home to have a 6 x 4 ft shed for cycle storage. 6ft high close boarded fence between each plot

3ft high post and rail fence to rear of garden to ensure maintenance access to stream bank and wildlife can traverse the site

End plots have simple gable masses to complement existing buildings to the north and act as a 'book ends' to the estate

Existing foot bridge over stream retained

This drawing is the copyright of Alcove Architecture Ltd All dimensions must be checked on site prior to construction Do not scale this drawing except for Planning Application purposes Contractor to undertake work in full compliance with statutory requirements		
Rev	Amendments	Date
A	Rear fence added and minor adjustment to Plot 1	08/07/21
B	Reserved Matters Application	21/07/21
C	No. of parking spaces increased to meet requirements and refuse store relocated to suit	13/08/21

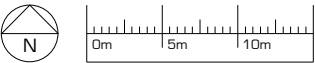

Notes:
OS Extract provided by messrs Mapserve



25a New Broadway Worthing Sussex BN11 4HP
T: 01903 608448 W: alcovearchitecture.co.uk

Project
Land adjacent to Sefton School House
Sefton Road
Bignor Regis
PO21 3EE
Drawing Title
Block Plan as Proposed

Status Planning		
Scale 1:500@A3	Drawn By JE	Date June 21
Project No. 20156	Drawing No. P003	Revision C

Alcove Architecture Ltd - Registered No. 8543375