


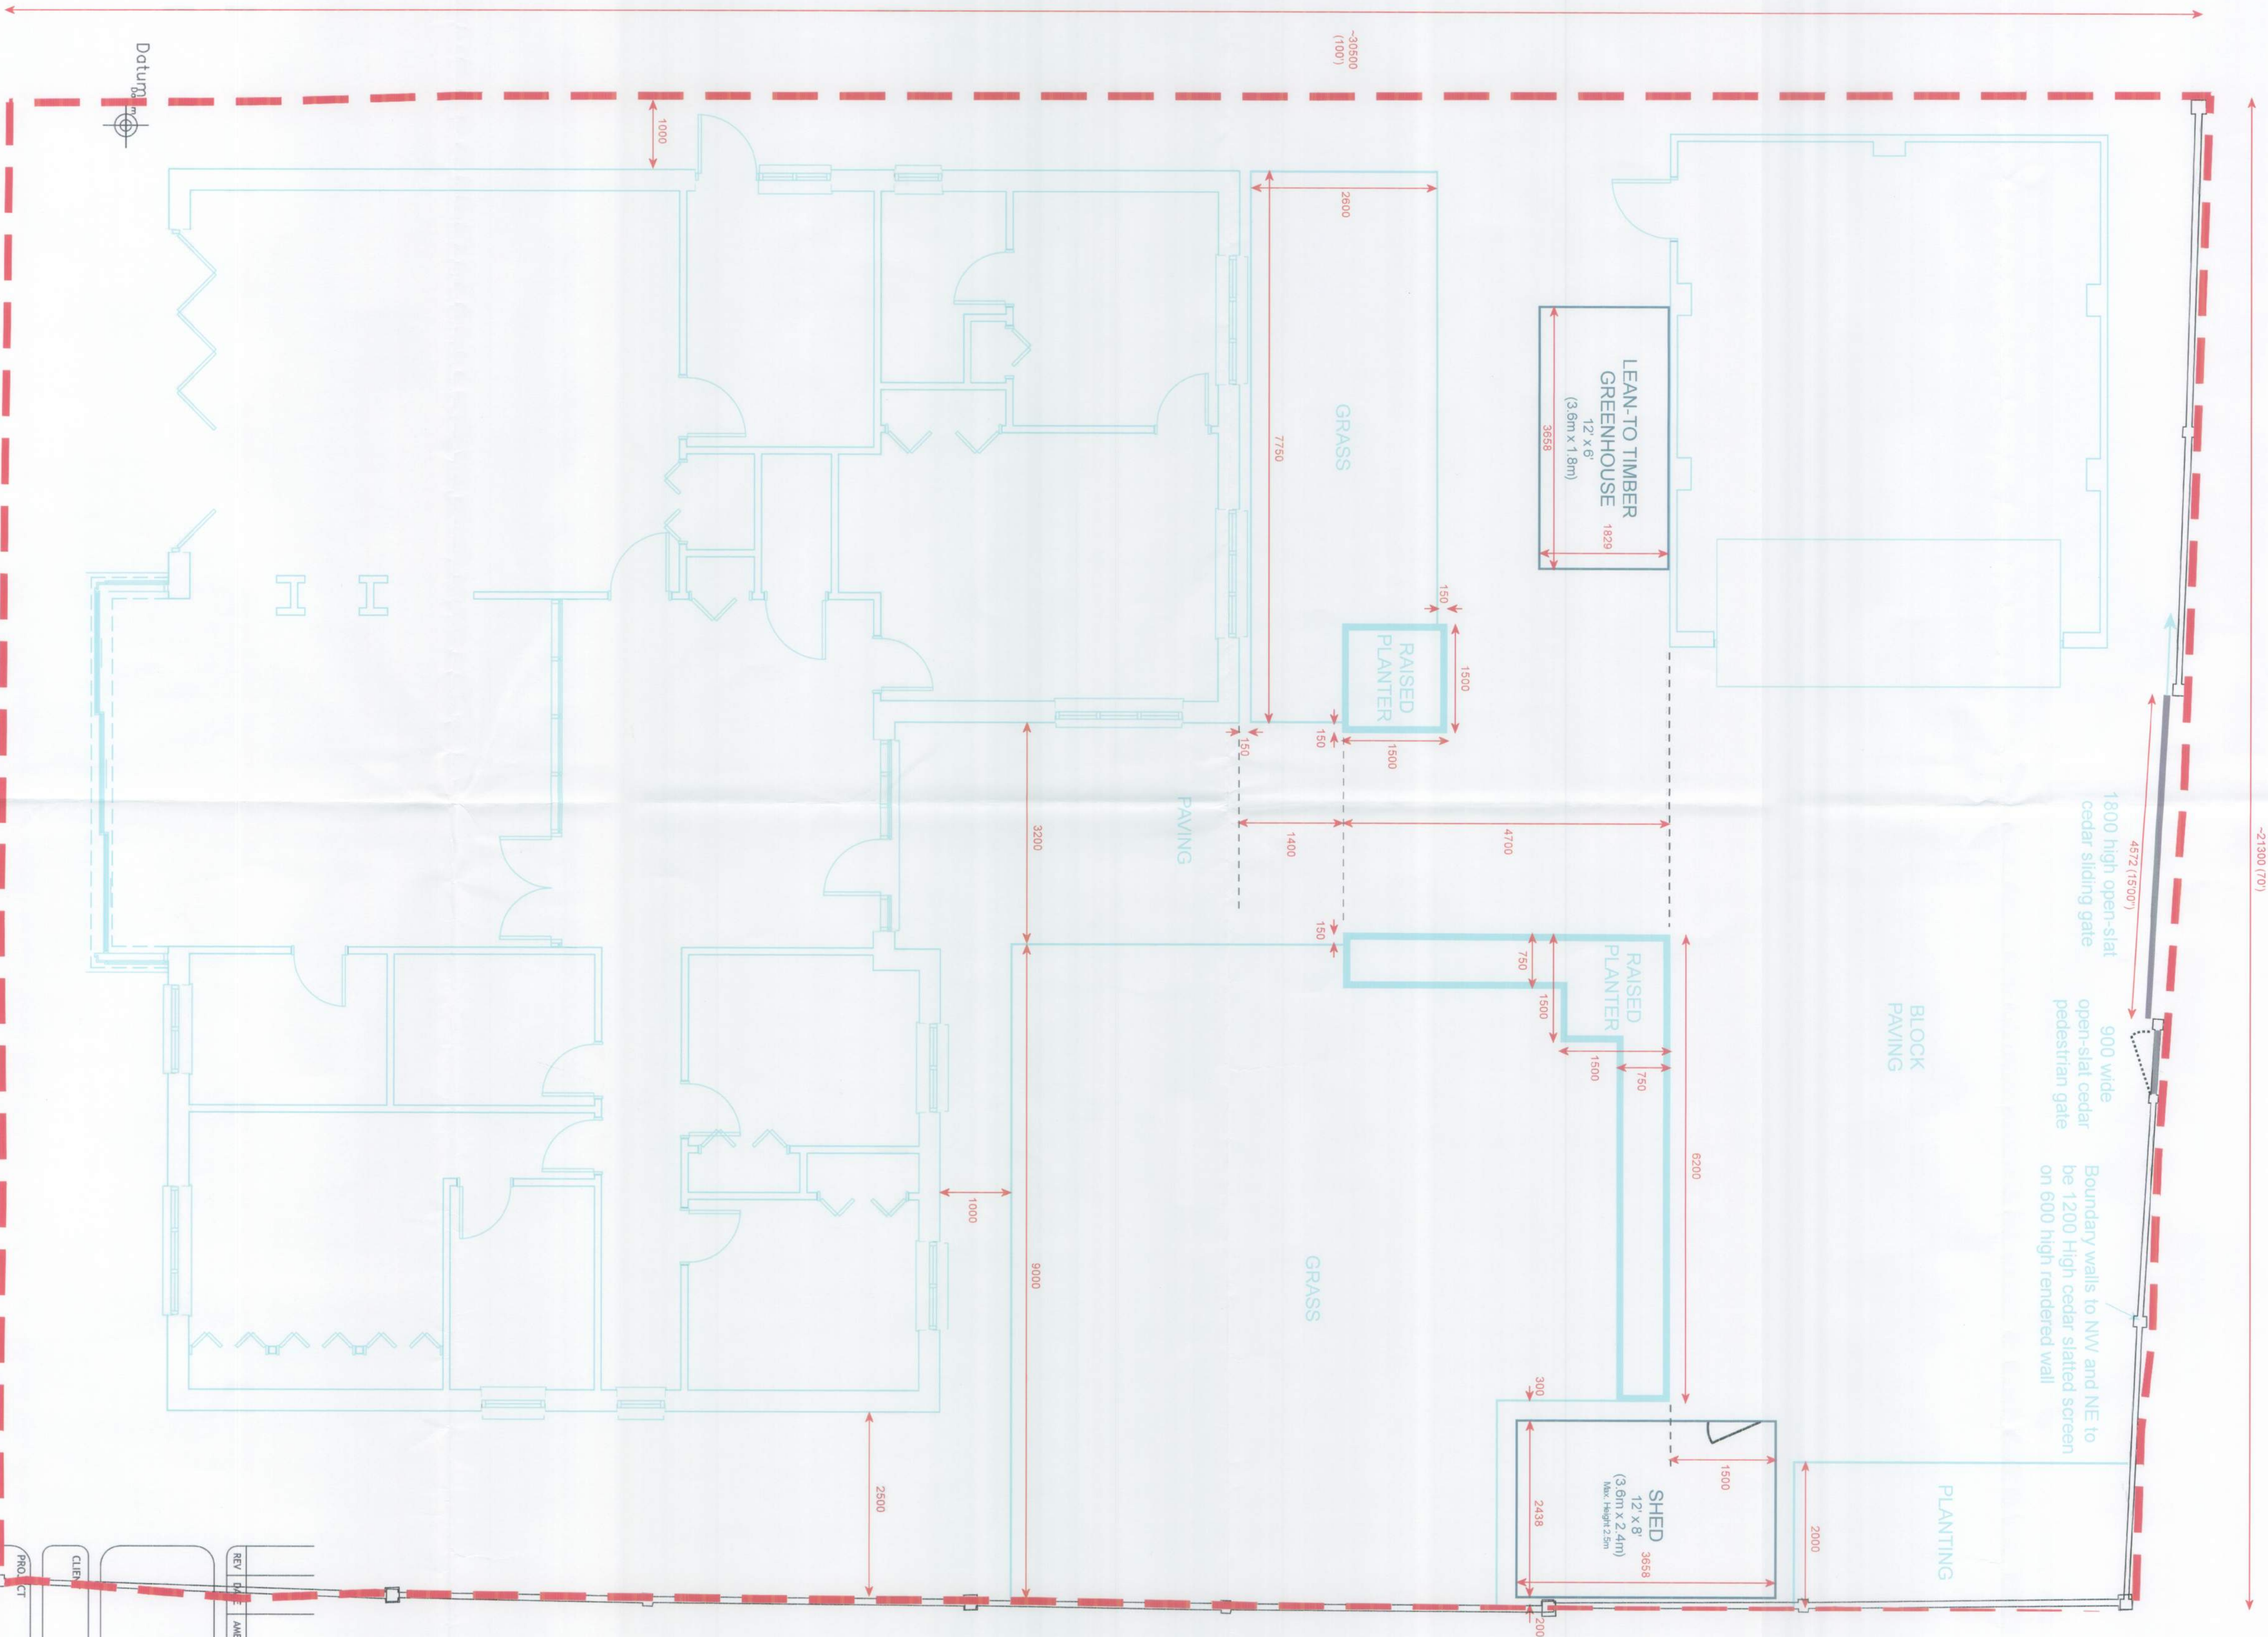

NOTES:
Dimensions to be checked on site before commencing work. Any discrepancies shall be reported to the architect immediately.
Do not scale from these drawings except for planning purposes.
Use figured dimensions only.
Where applicable this drawing is to be read in conjunction with other consultants' drawings.
All drawings to be read in conjunction with specification and all other relevant documents.
Drawings / specification



REV	DATE	AMENDMENT	DRAWN
1	12/02/2013	1	KH

CLIENT	PROJECT
69 West Front Road	PO21 4TA

DRAWING	SCALE
Landscape	50:1 @ A1

DATE	DRAWN
12/02/2013	KH

DRAWING NUMBER	REVISION
12020713	