


New inspection chamber to have continuous channel bend [NO DROPS]

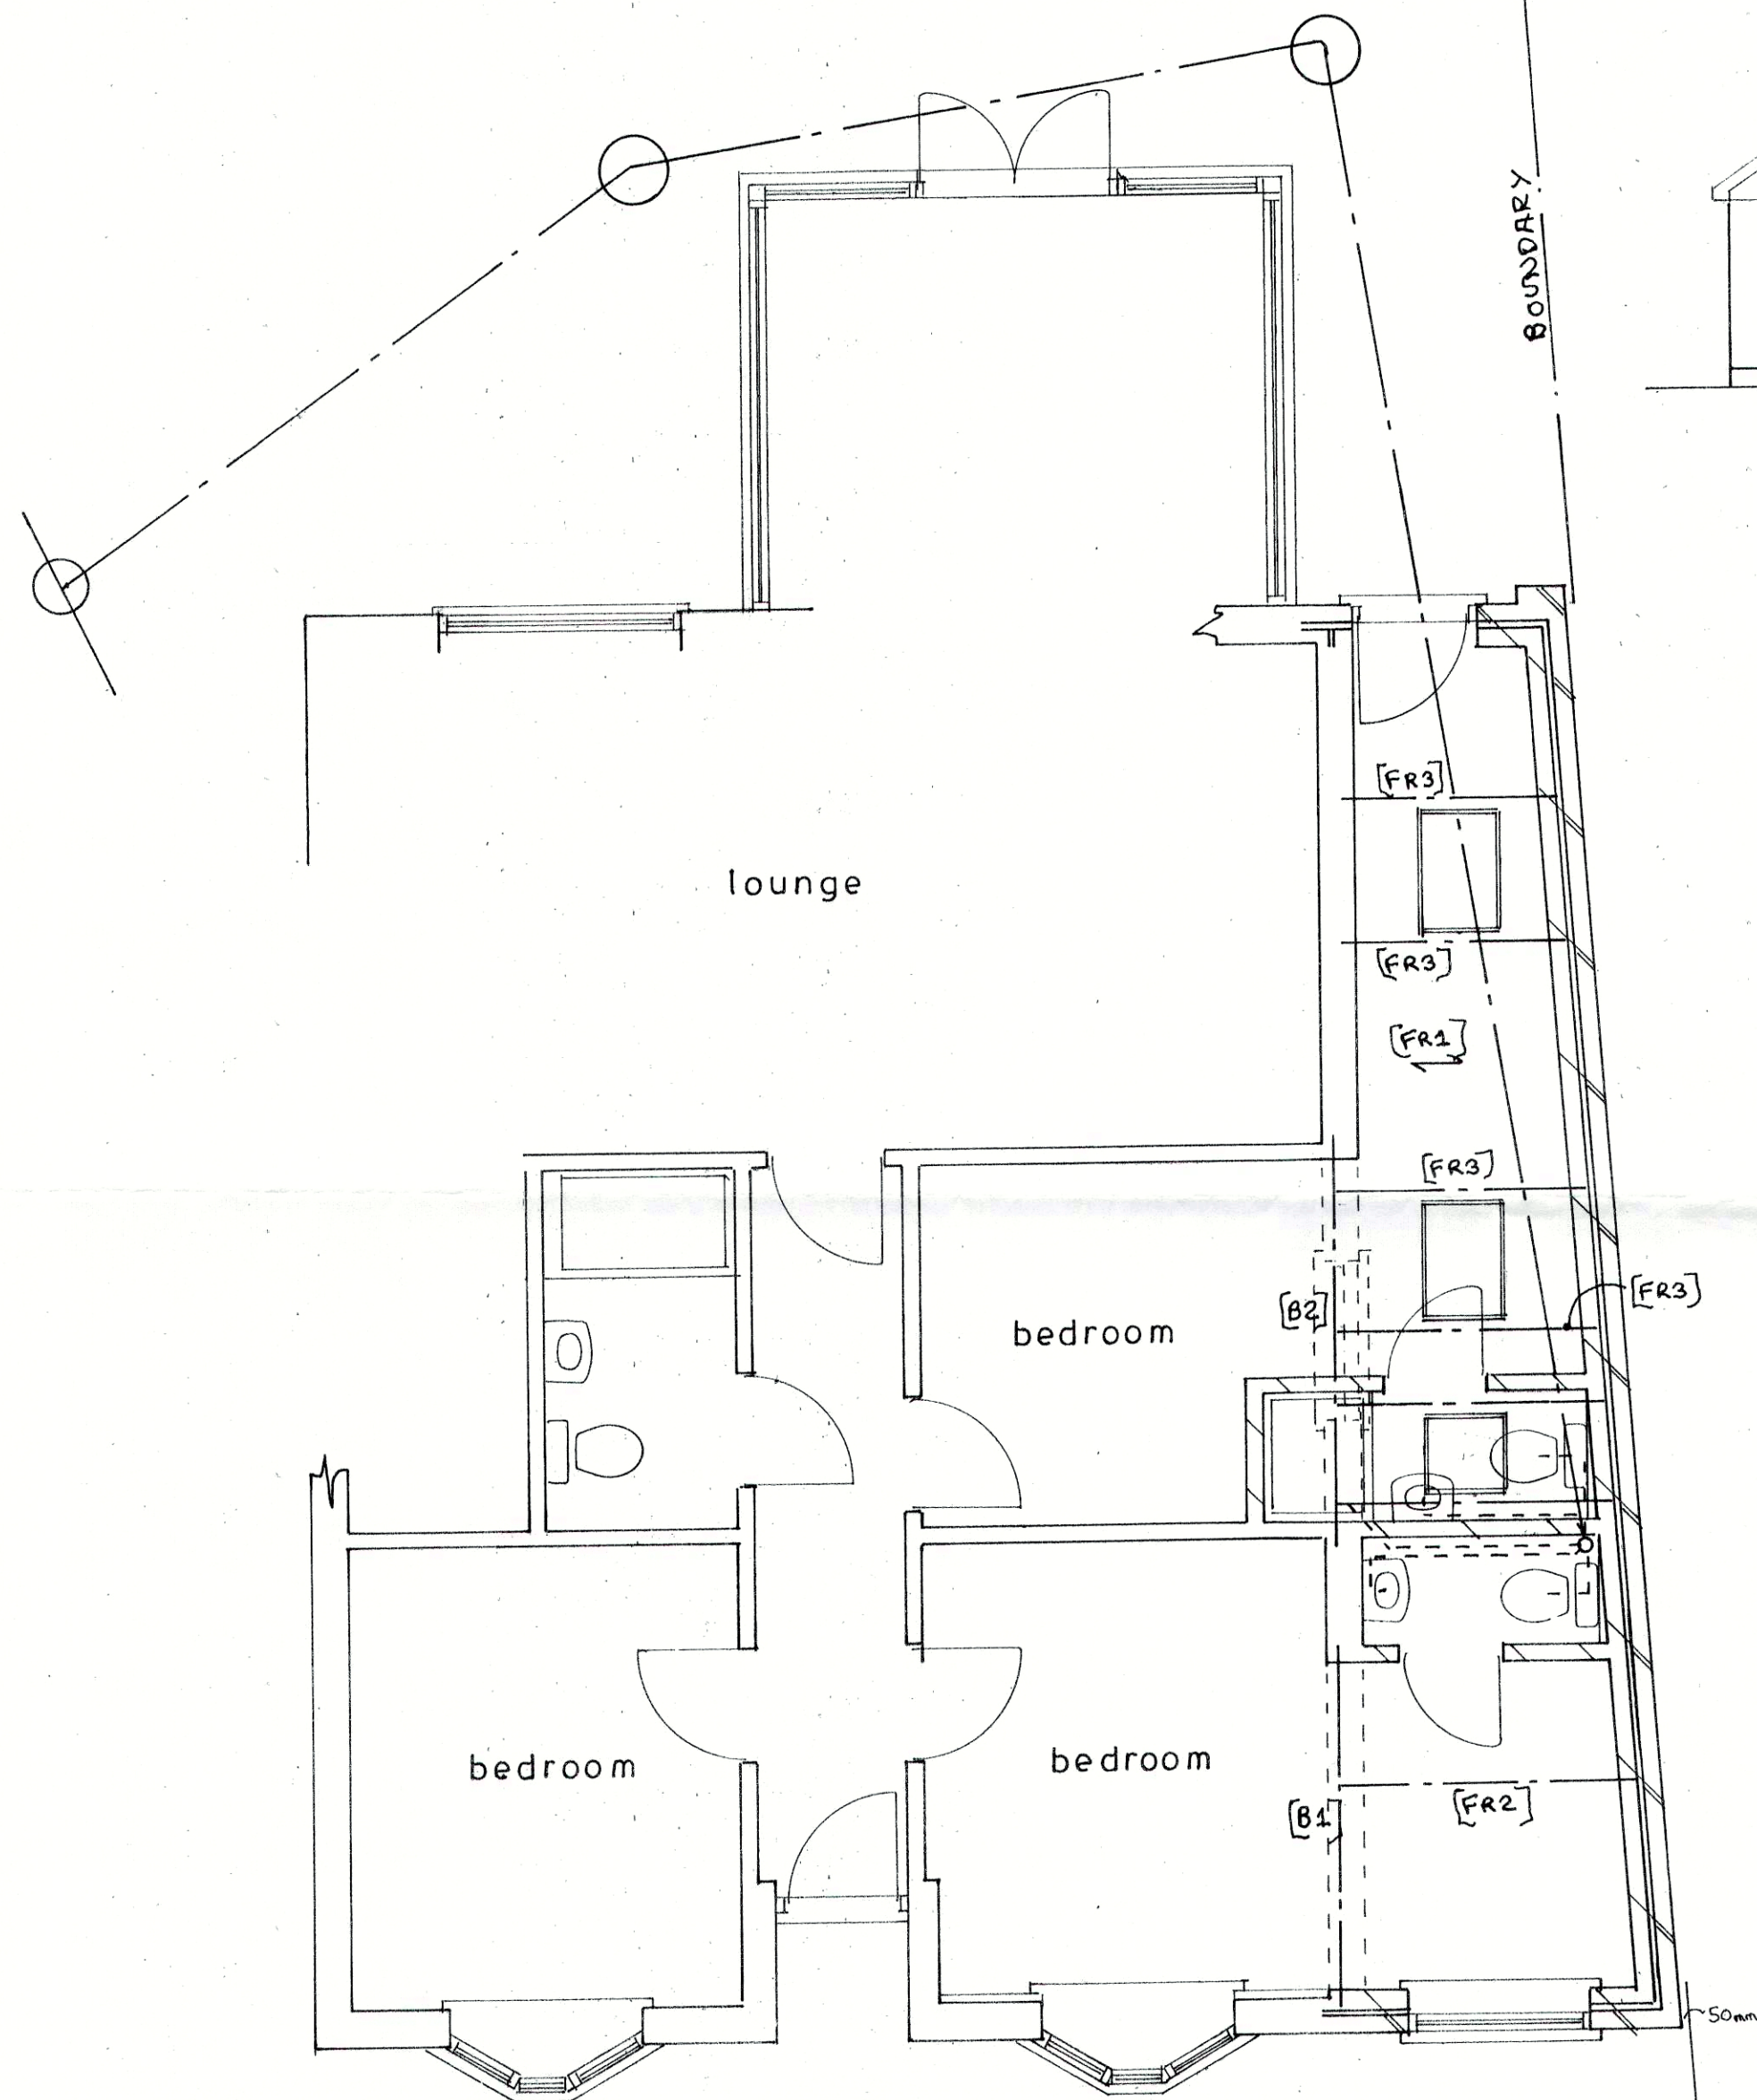

Plan


1 : 50

Proposed




front


1 : 100

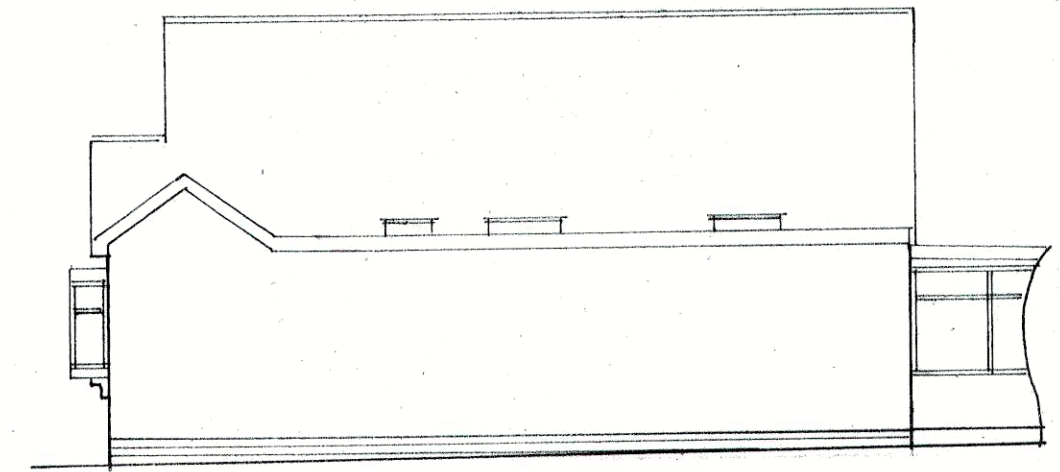

side

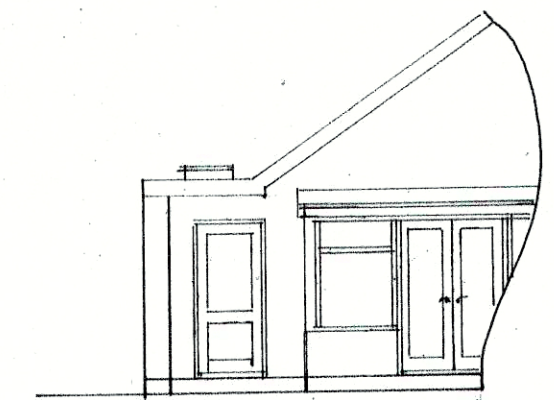

rear

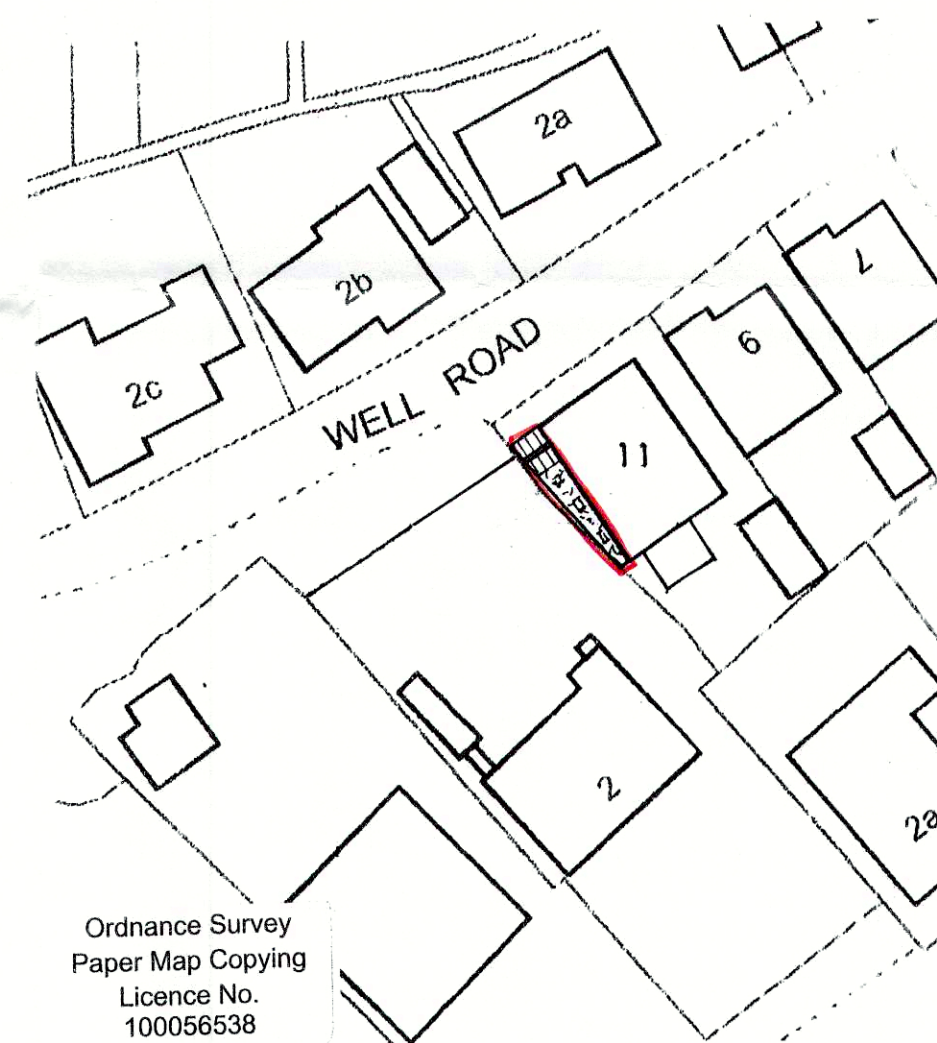

Ordnance Survey
Paper Map Copying
Licence No.
100056538

block plan

1 : 500



location plan

1 : 1250

sheet 1 a of 2

PROPOSED SINGLE STOREY EXTENSION AT 11, WELL ROAD, PAGHAM FOR MR. P. BACON.

Bryan Butcher
Rainbow Cottage
Nyetimber Lane
Bognor Regis PO21 3JX
01243 266871
07973 233442
bryan.butcher@btinternet.com
www.bryanbutcher.com