

The drawings comply with Vodafone Non-Standard ICNIRP guidelines.
Designed in accordance with Vodafone document: CTIL ICNIRP Compliance Strategy Summary Version: 1.0

Notes:
1 ALL DIMENSIONS ARE IN MM UNLESS NOTED OTHERWISE

N.G.R. E: 488704 N: 097724

EXISTING OLO STREETWORKS POLE

EXISTING OLO EQUIPMENT CABINET

EXISTING OLO METER CABINET

EXISTING 1m TIMBER POST AND RAIL FENCE

EXISTING 02 VULCAN CABINET
ON ROOT FOUNDATION

EXISTING 12m HIGH 02 SATURN
POLE ON ROOT FOUNDATION

EXISTING VODAFONE PORTASTOR METER
CABINET ON CONCRETE BASE

EXISTING VODAFONE 2106 EQUIPMENT
CABINET ON CONCRETE BASE

EXISTING VODAFONE 3101 EQUIPMENT
CABINET ON CONCRETE BASE

TREES 5m TO 10m HIGH

LIGHTING POLE

GUY ROPES

OVERHEAD POWER CABLES

DRAINAGE DITCH

EXISTING OVERHEAD POWER LINES

PAGHAM ROAD

SOUTH-EAST ELEVATION

EXISTING OVERHEAD
POWER LINES

EXISTING BT PIT

TARMAC FOOTPATH

GARDENS


DRAINAGE DITCH

EXISTING SITE PLAN (1:200)

REV	MODIFICATION	BY	CH	DATE
A	Issued for Approval	CM	PTC	21.11.13



MONO CONSULTANTS LIMITED
No. 58 Cygnet Court
Timothy's Bridge Road
Stratford-upon-Avon
Warwickshire
CV37 9NW
t. 44 (0)1789 206500
f. 44 (0)1789 206529
www.monoconsultants.com

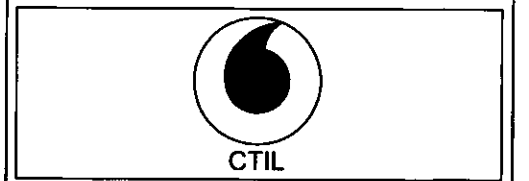

Cell Name	Opt
STREETWORKS ON PAGHAM ROAD	A

Cell ID No		
CTIL	Host	Sharer
128511	(VF) 36722	(TEF) 045497

Site Address / Contact Details

PAGHAM ROAD
BOGNOR REGIS
WEST SUSSEX
PO21 4NP

Drawing Title: EXISTING SITE PLAN

Purpose of Issue: PLANNING

Drawing Number: 201

Scale:		Drawn:		Date:	Issue:
As Shown		CM		21.11.13	
Checked:	Date:	Approved:		Date:	B
P.T. COOK	21.11.13	SRR		21.11.13	