


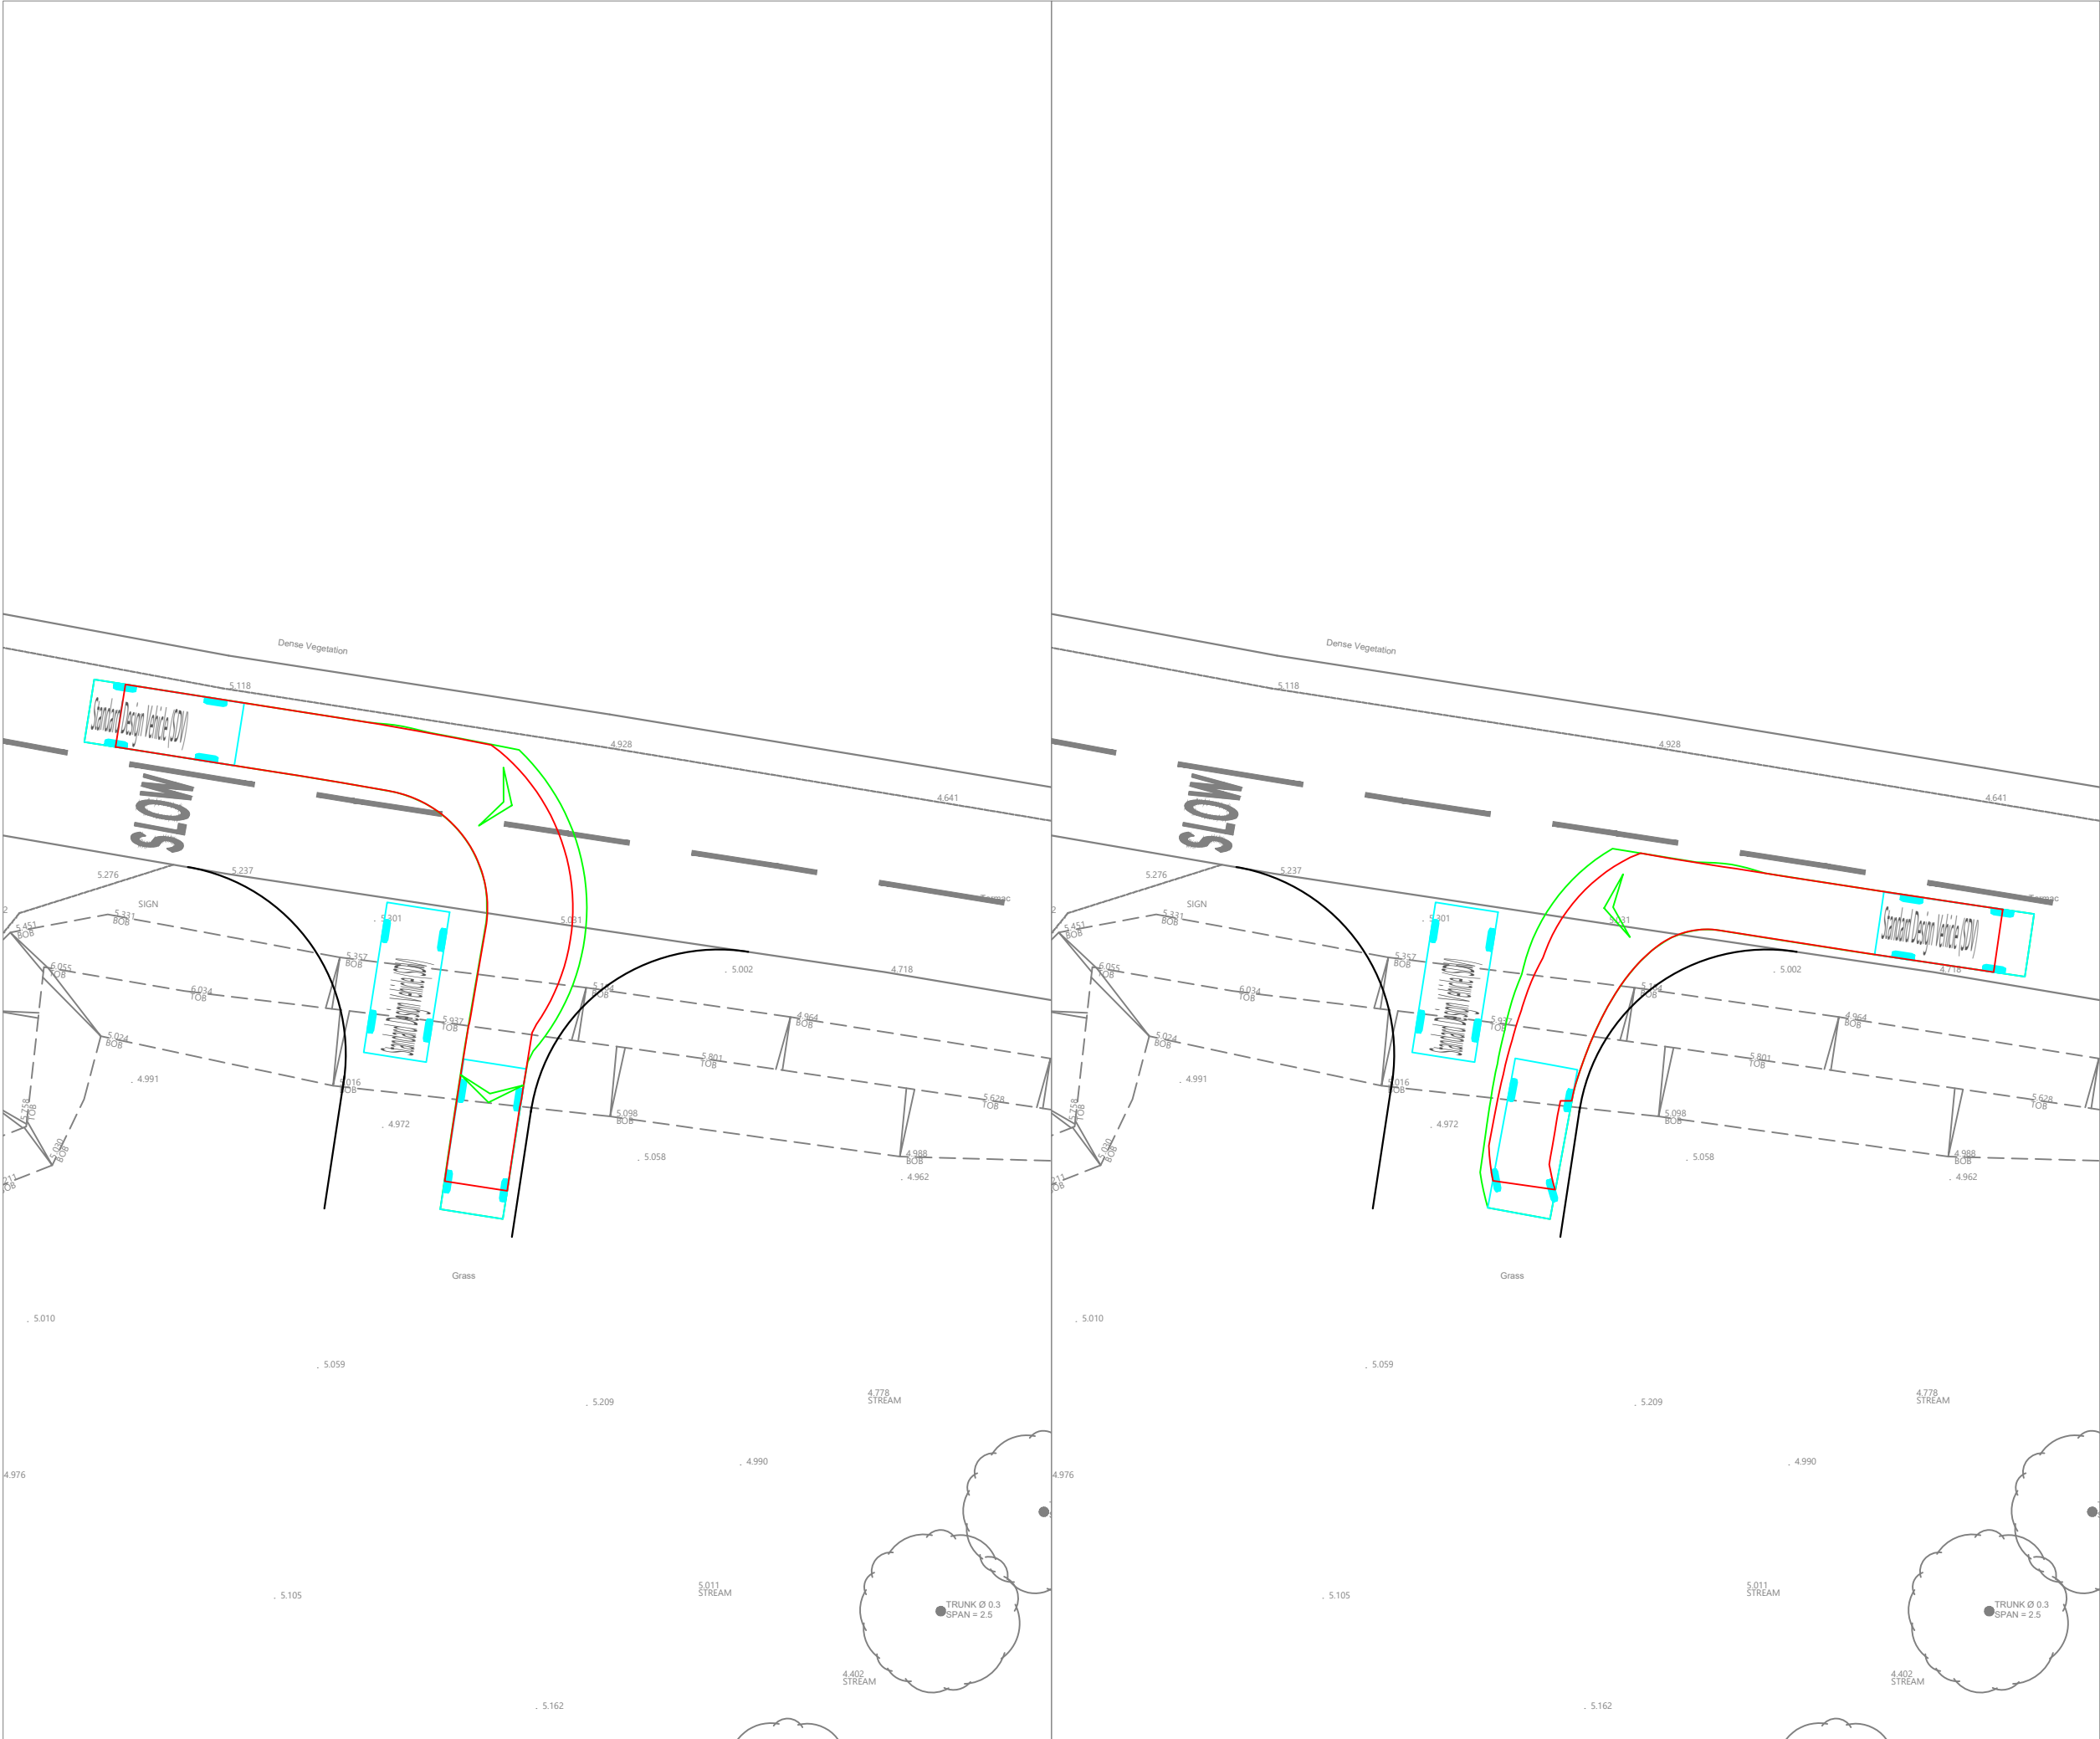

NOTES:
Drawing contains OS data © Crown copyright and database rights 2019
OS Licence 100056454.

Standard Design Vehicle (SDV)

Overall Length4.800m

Overall Width2.000m

Overall Body Height1.950m

Min Body Ground Clearance0.100m

Track Width2.000m

Lock to lock time4.00s

Wall to Wall Turning Radius6.000m

ISSUE	REASON FOR REVISION	DATE
-------	---------------------	------

PROJECT:

SEFTER ROAD, PAGHAM

CLIENT:

BASING PARTNERS LIMITED

PROJECT REFERENCE:	DRAWING NUMBER:	SCALE:
19134	TR04	1:200 @A3

HighgateTransportation

www.highgatetransportation.co.uk
First Floor, 43-45 Park Street
Bristol BS1 5NL
01179 349 121
© Highgate Transportation Limited

TITLE:
PROPOSED SITE ACCESS - SWEPT
PATH ANALYSIS OF TWO CARS

DATE:	DRAWN BY:	CHECKED:
19/12/19	BL	DT