
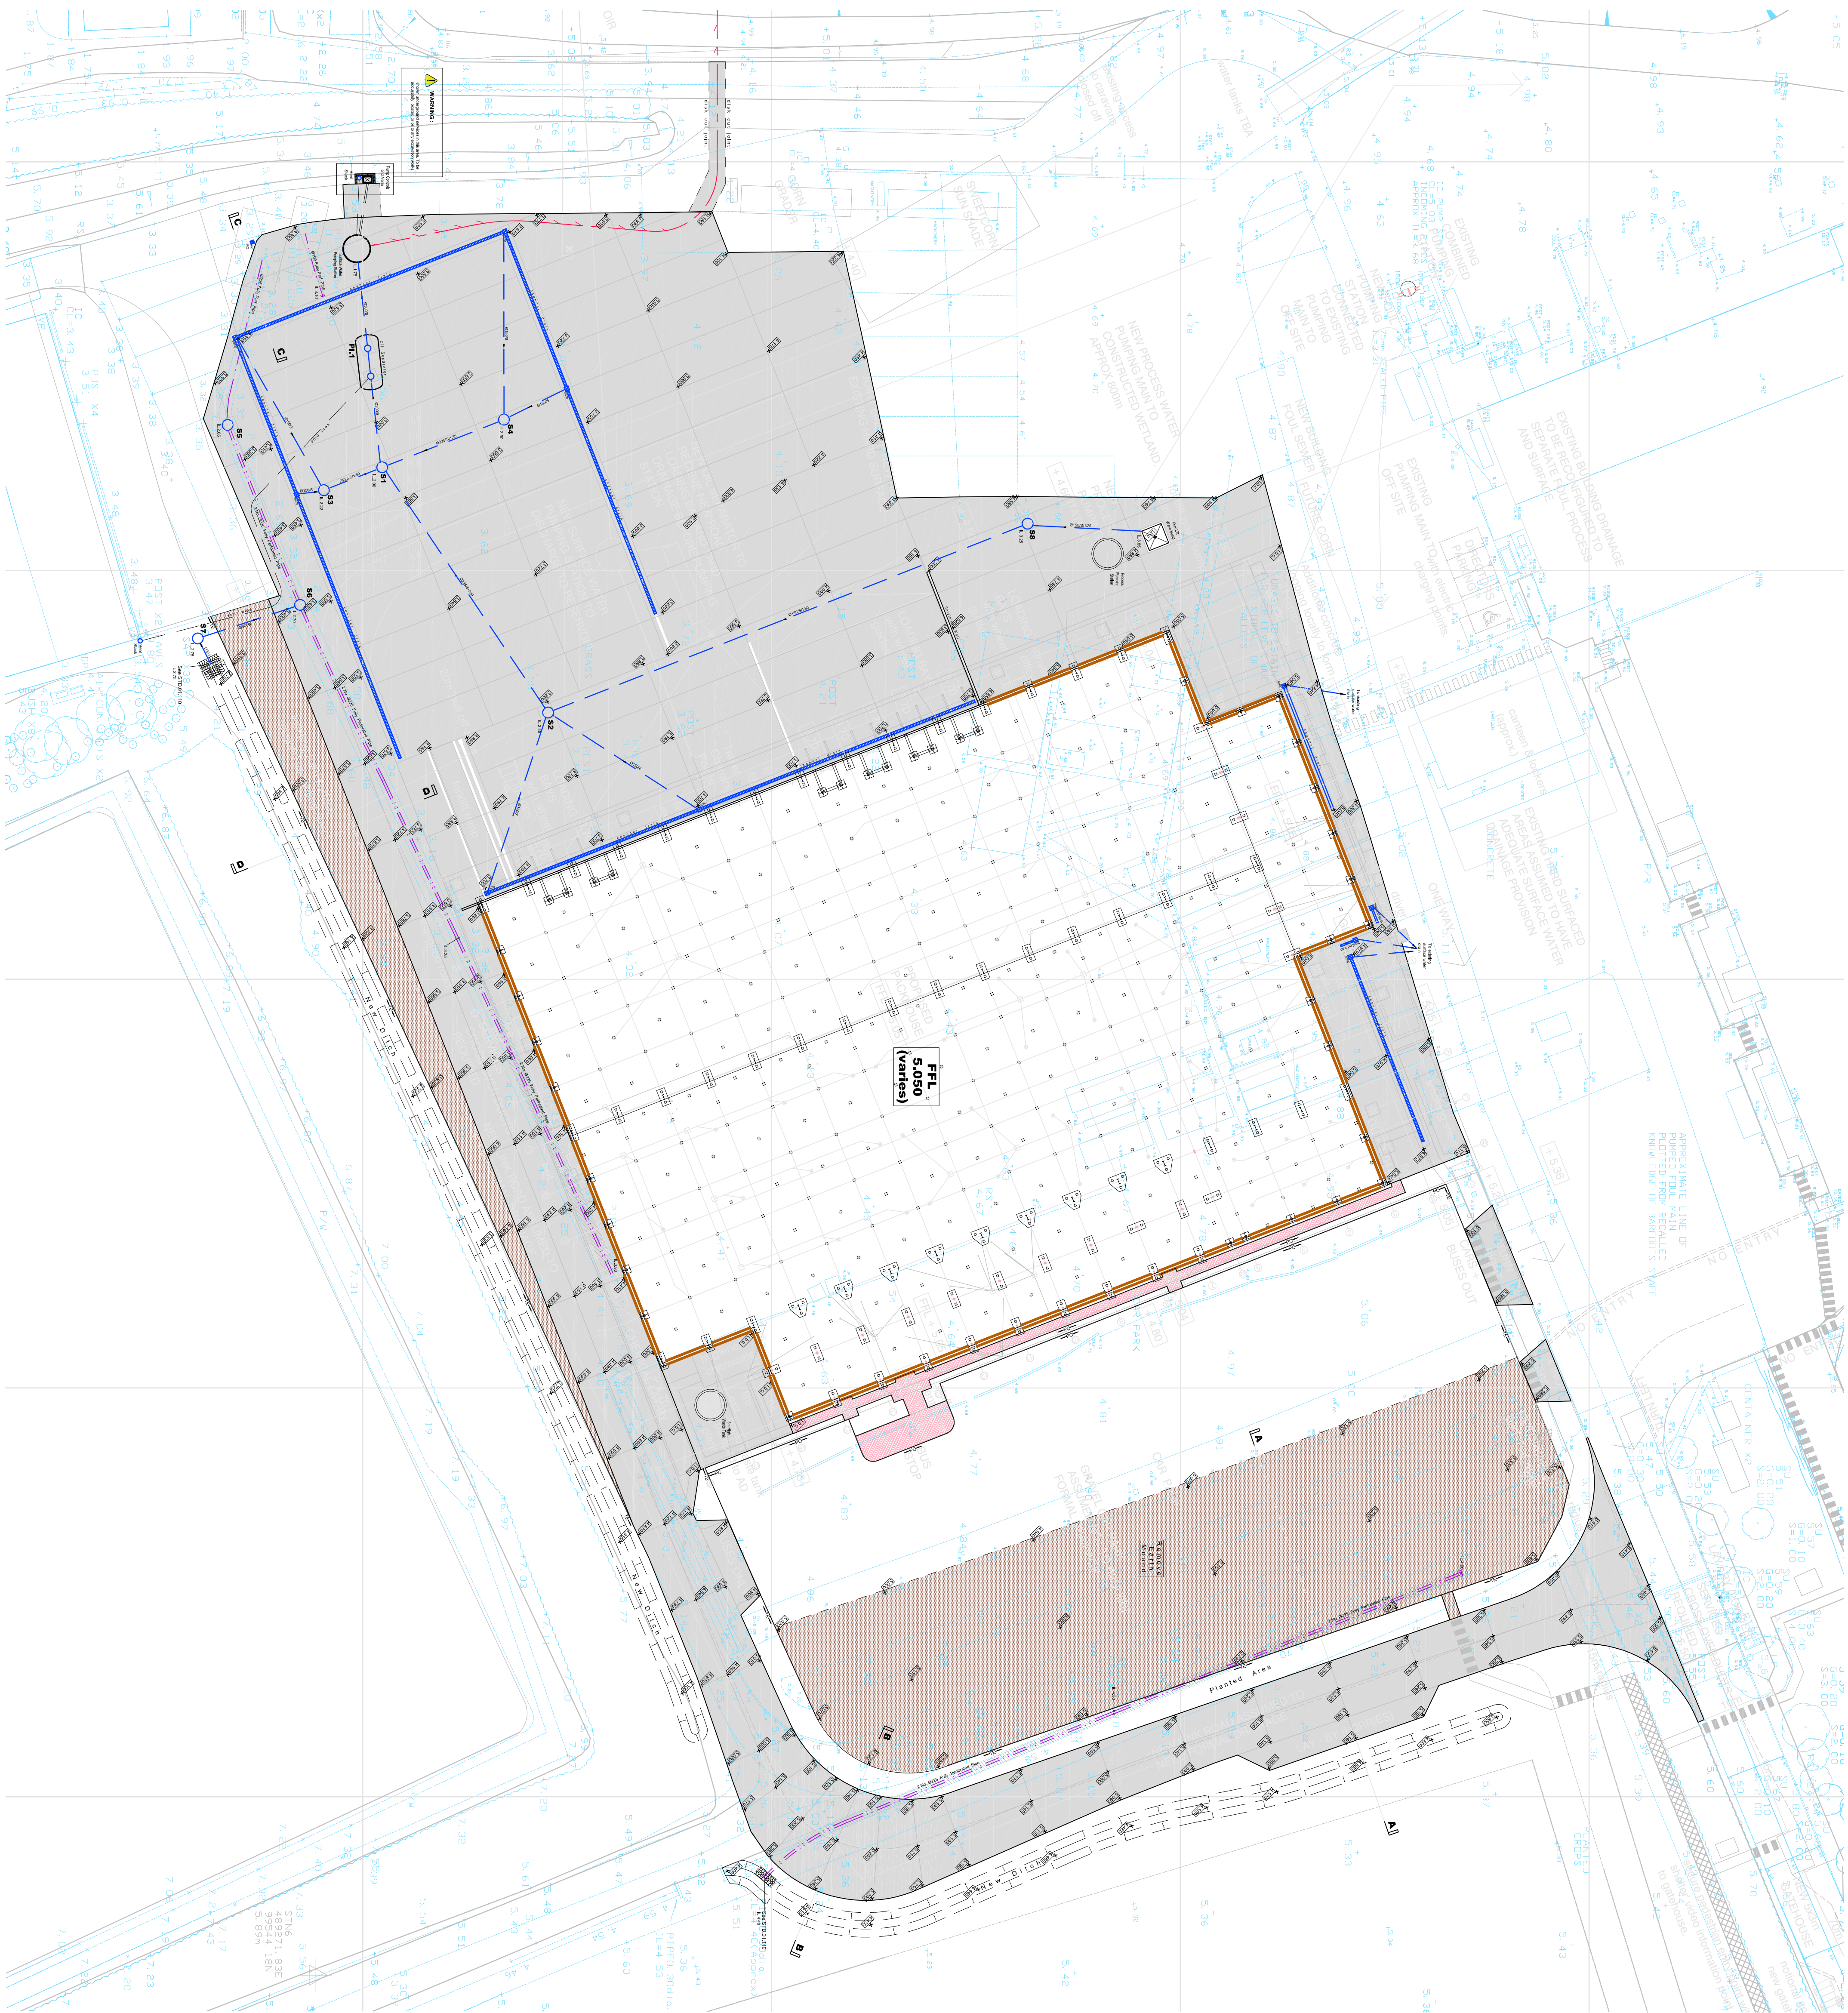
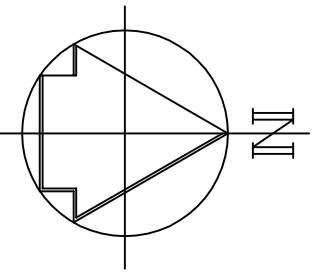
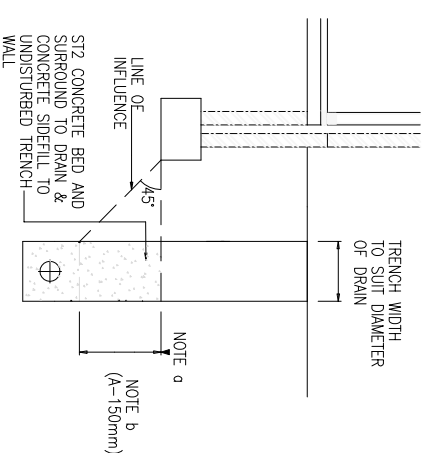


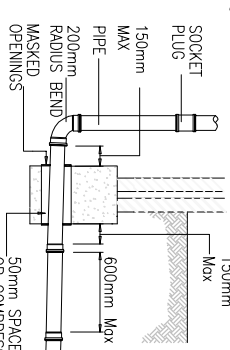

Notes

- 1 The drawing to be read in conjunction with all relevant Architects and Engineers drawings and specifications.
- 2 Dimensions are in millimetres unless noted otherwise.
- 3 Original topographic survey information is provided by Shree College.
- 4 For all topographic survey information see Shree College drawing No. 104-17-TP
- 5 For all survey information see Shree College drawing No. 104-17-TP
- 6 Existing elevations shown: $104.7 \pm$ (104.7)
- 7 Before excavation commences, the Contractor shall ascertain the depths, sizes and locations of all existing services and utilities in the vicinity of the proposed trench and existing services shall be notified to the Engineer.
- 9 Details of existing sewers & drains shall be confirmed by the contractor on site prior to the commencement of works.
- 10 Sewers of different diameters shall be laid soffit to soffit in manholes, unless instructions are detailed.
- 11 Private drains passing through walls and footings are to be sawed and a 600mm length of 150mm dia. pipe shall be inserted and the gap filled with concrete.
- 12 A type 'S' bed and surround, unless depth below underside of slab is less than 200mm where a 150mm bed and surround of concrete is to be used. Where pipes pass beneath foundations the Contractor shall ensure that the bed and surround is laid on a compacted subgrade and is sealed on all sides on each side. Below is shown a typical detail of a pipe passing through a foundation.
- 13
- 14
<


- [illegible]

P2	ARCHITECT'S COMMENTS INCORPORATED.	-	PF-19-10-17
REV	DESCRIPTION	CHECKED	DATE

 Archibald Shaw

Consulting Civil & Structural Engineer
One Little London, Chichester, West Sussex PO19 1PL
Telephone: 01243 786471 Facsimile: 01243 779344
mail@archiboddshow.co.uk www.archiboddshow.co.uk

Barfoots

Barfoots

New Packhouse

Setter Farm, Pagham

General Arrangement

DRAWN BY	CHECKED BY	DESIGNED BY
PF	VC	PF
SCALE @ A1	© DATE	STATUS
1:400	Oct. 2017	Preliminary