


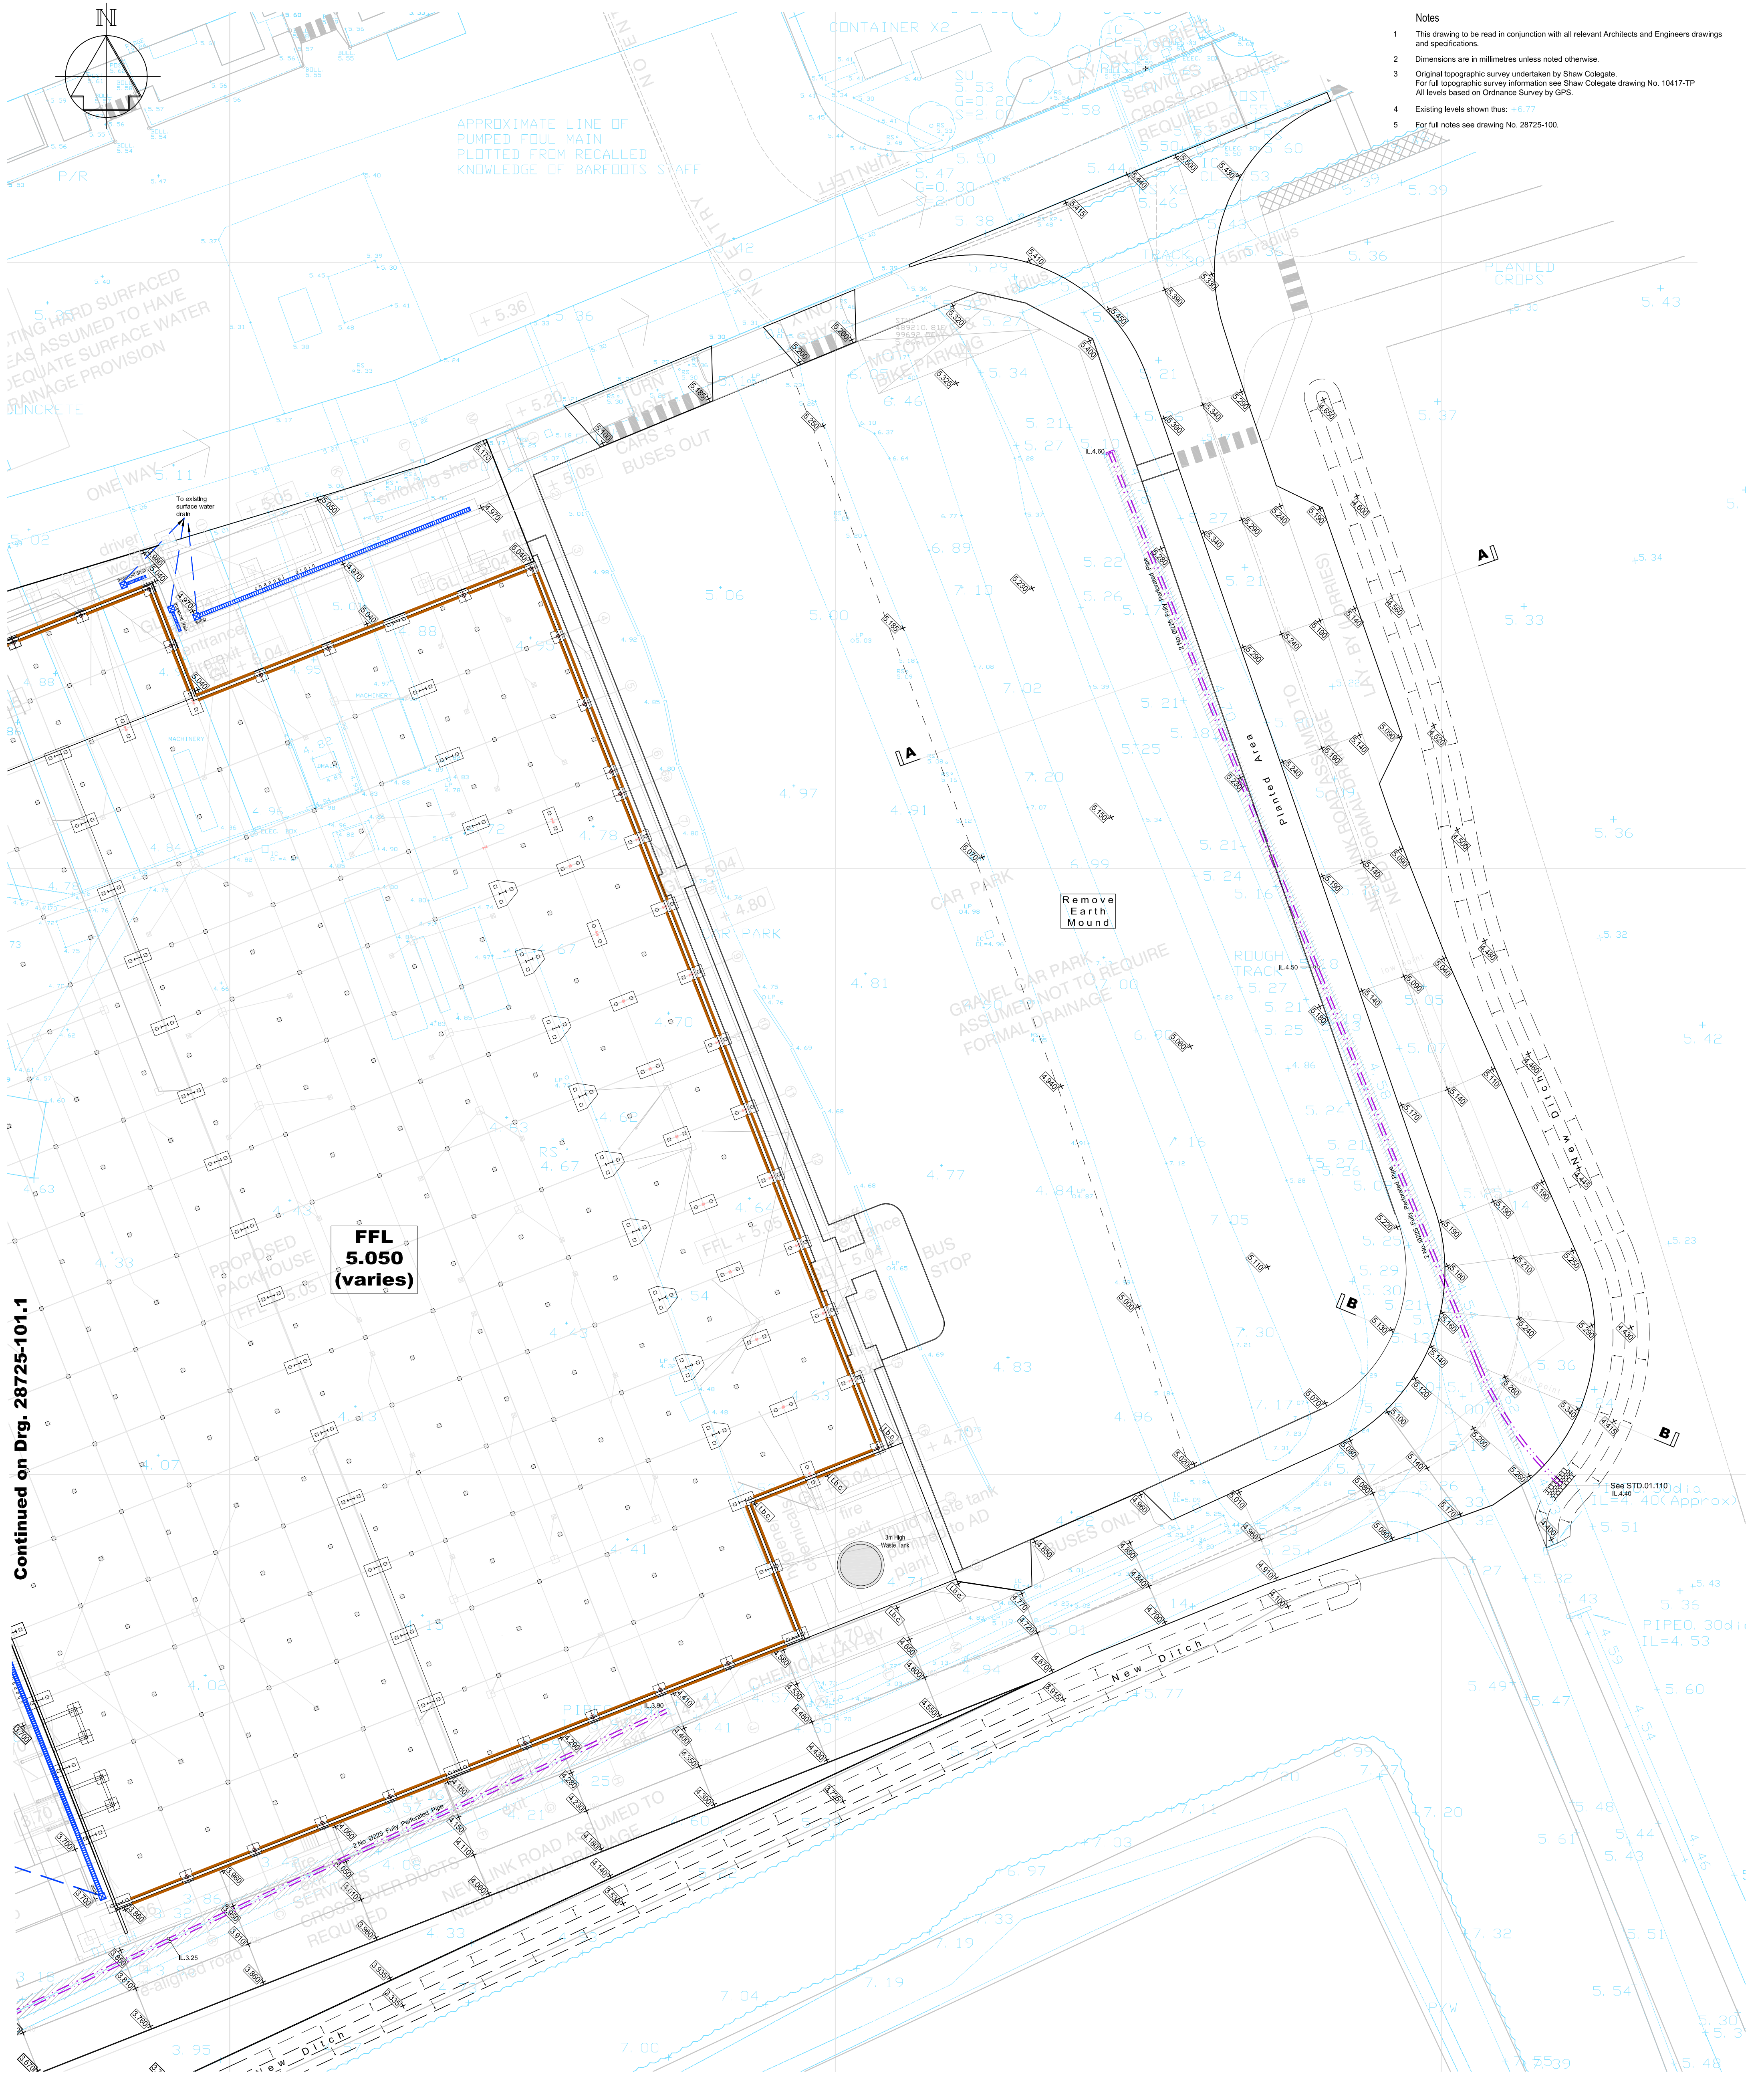

Continued on Drg. 28725-101.1

- Notes
- 1 This drawing to be read in conjunction with all relevant Architects and Engineers drawings and specifications.
 - 2 Dimensions are in millimetres unless noted otherwise.
 - 3 Original topographic survey undertaken by Shaw Colegate.
For full topographic survey information see Shaw Colegate drawing No. 10417-TP
All levels based on Ordnance Survey by GPS.
 - 4 Existing levels shown thus: +6.77
 - 5 For full notes see drawing No. 28725-100.

KEY

- Topographical Survey
- Proposals
- Proposed Surface Water Drains Ø 100 Unless Noted Otherwise
- Surface Water Manhole/ø 450 Inspection Chamber/ Rodding Eye
- Fully Perforated Pipe
- Proposed Foul Water Drains Ø 100 Unless Noted Otherwise
- Foul Water Manhole/ø 450 Inspection Chamber/ Rodding Eye
- Trapped Foul Gully (Roddable)
- Gradient
Bed Type (See STD.01.85)
Pipe Diameter
Distance Chamber Centre to Chamber Centre
Direction of Fall
- Channel Drain
- Ditch to be Infilled. See Sections
- Proposed Level

P2 ARCHITECTS COMMENTS INCORPORATED. PF-19-10-17

REV	DESCRIPTION	CHECKED	DATE
-----	-------------	---------	------



Consulting Civil & Structural Engineers
One Little London, Chichester, West Sussex, PO19 1PP
Telephone: 01243 786471 Facsimile: 01243 779346
mail@archibaldshaw.co.uk www.archibaldshaw.co.uk

CLIENT
Barfoots

PROJECT
New Packhouse

Setter Farm, Pagham

Drainage General Arrangement (Sheet 2 of 2)

DRAWN BY PF	CHECKED BY VC	DESIGNED BY PF
SCALE @ A1 1:250	©DATE Oct. 2017	STATUS Preliminary
JOB NO. 28725	DRAWING NO. 101.2	REVISION P2