
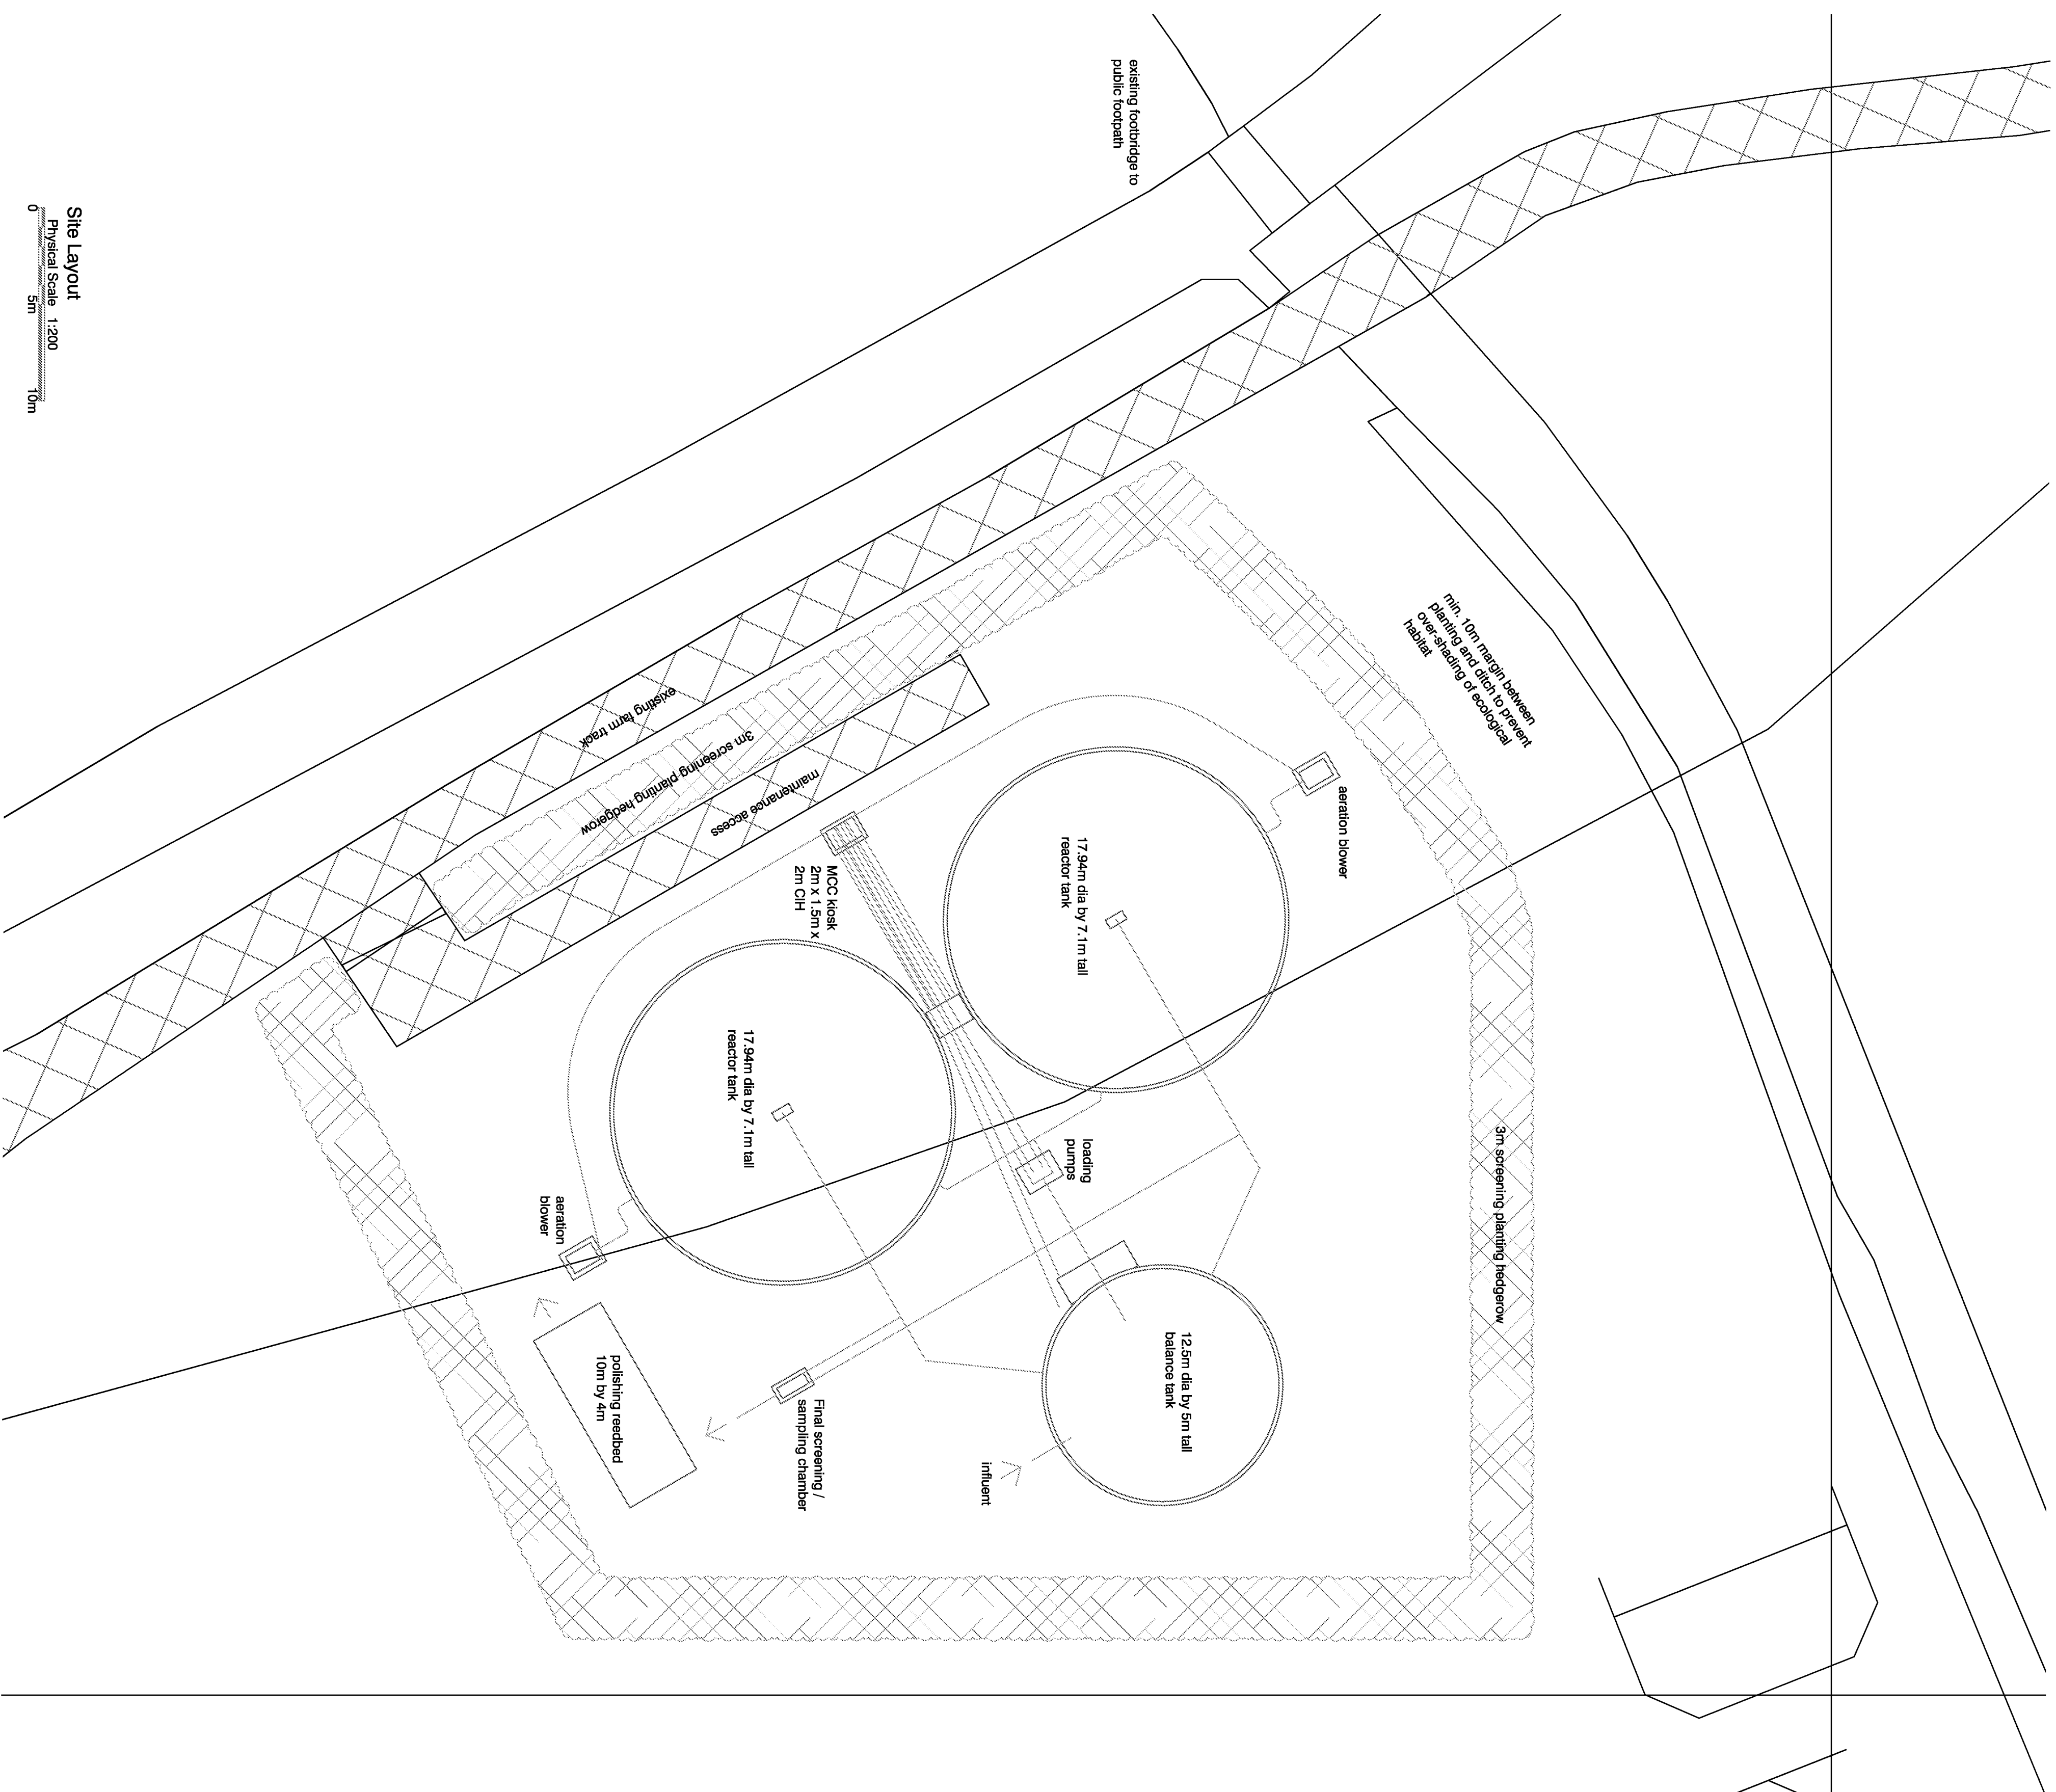
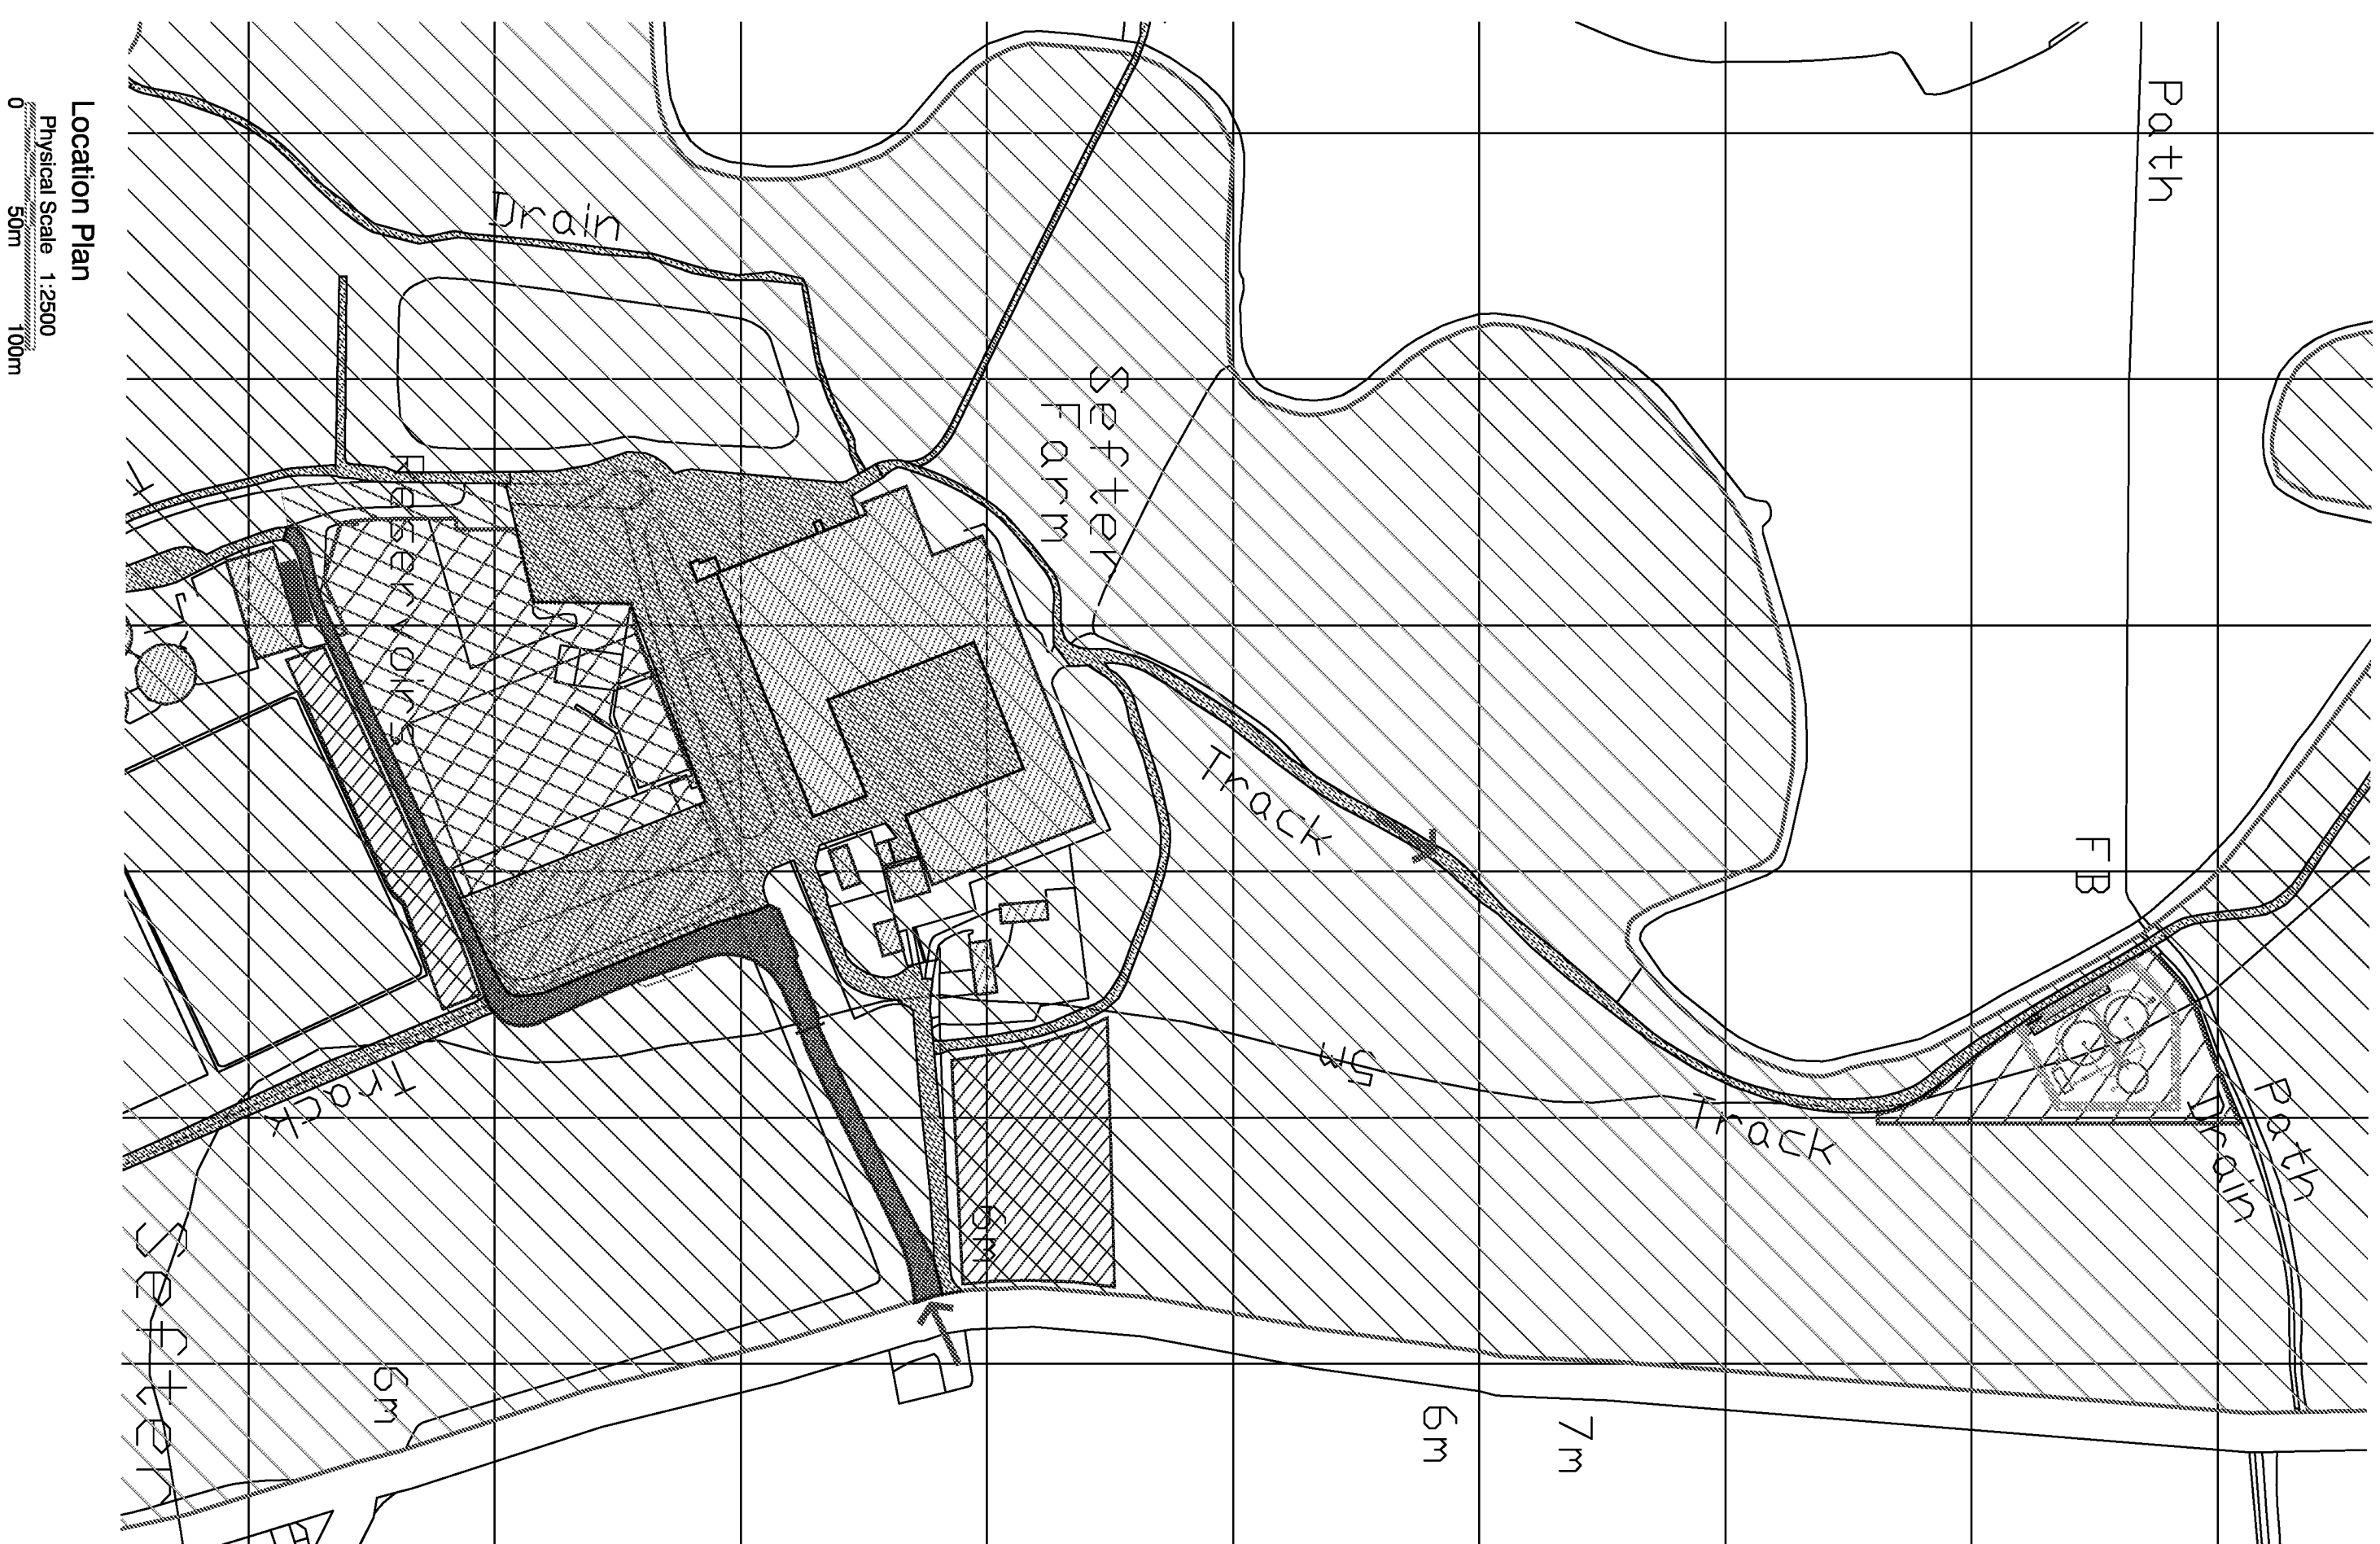


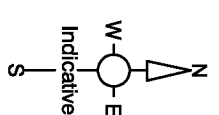

|                                                                         |                    |          |
|-------------------------------------------------------------------------|--------------------|----------|
| 02                                                                      | Revised indicated  | 25/09/17 |
| 01                                                                      | Issued for Comment | 25/09/17 |
| <div> <div>REV</div> <div>Object: 1310201</div> <div>44119</div> </div> |                    |          |
| <div> <div>08/09/16</div> <div>COMMENT</div> </div>                     |                    |          |

[illegible]