
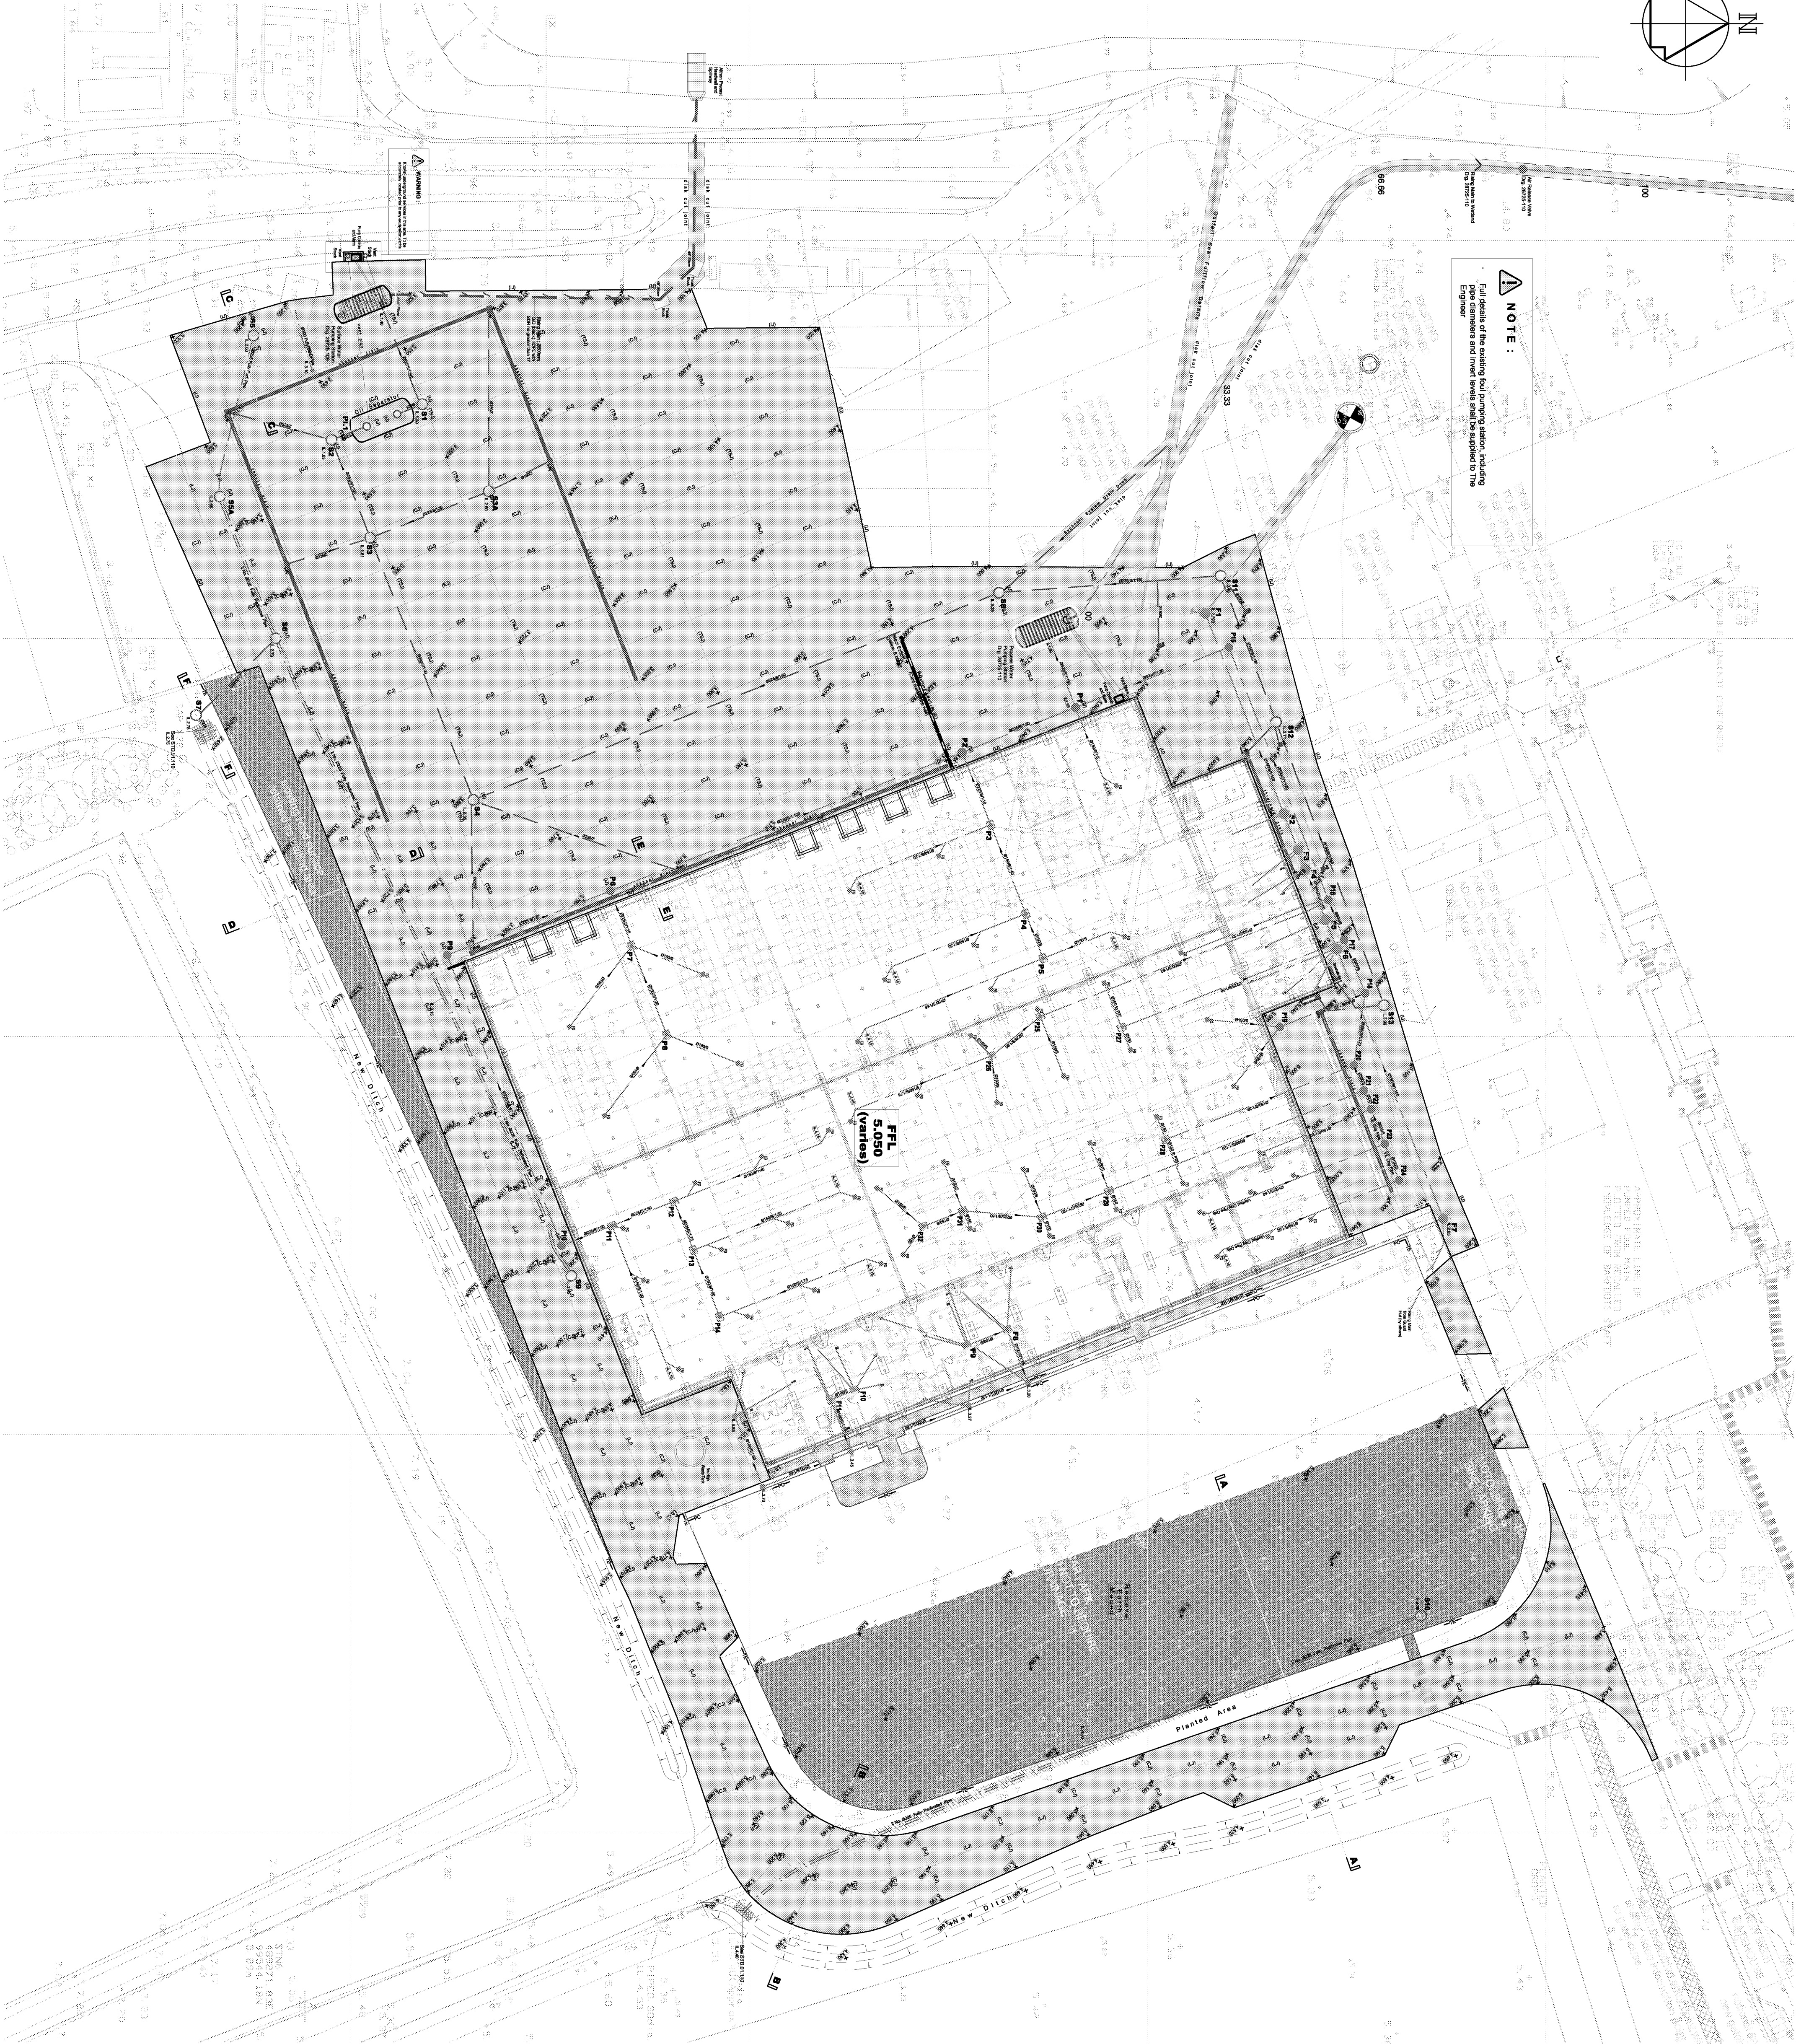


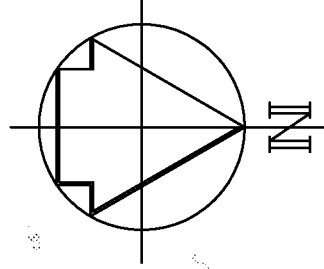

Notes

1. This drawing to be read in conjunction with all relevant Architects and Engineers drawings and specifications.
2. Dimensions are in millimetres unless noted otherwise.
3. Original topographic survey undertaken by Shaw Colquhoun.
4. All levels based on Ordnance Survey by GPS.
5. Existing levels shown thus: - - - - -

Outstanding Design Items :

- Syphonic drainage details to be confirmed with Fallow and added to the Engineer's drawing
- Pump and sump main details - Foul Drainage
- Foulfill Washdown Chamber

Archibald Shaw



CLIENT
Barbours of Bailey

PROJECT
New Packhouse
Saffer Farm, Pagham
General Arrangement

DRAWN BY PF	CHECKED BY VC	DESIGNED BY PF
SCALE @ A1 1:400	@ DATE Oct. 2017	STATUS Preliminary
JOB NO. 28725	DRAWING NO. 100	REVISION P6

REV	DESCRIPTION	CHECKED	DATE
P6	ISSUED FOR CONSTRUCTION	-	PF-16-01-19
P5	ISSUED FOR CONSTRUCTION	-	PF-15-11-17
P4	OUTLINE DESIGN (RELISTED SURFACE WATER & PROCESS WATER)	-	PF-08-11-17
P3	DRINKING WATER SUPPLY (NOT YET SHOWN)	-	PF-15-11-17
P2	ADVISORY COMMENTS IMPLEMENTED	-	PF-15-10-17