




- Notes
- 1 This drawing to be read in conjunction with all relevant Architects and Engineers drawings and specifications.
 - 2 Dimensions are in millimetres unless noted otherwise.
 - 3 Original topographic survey undertaken by Shaw Colegate.
For full topographic survey information see Shaw Colegate drawing No. 10417-TP
All levels based on Ordnance Survey by GPS.
 - 4 Existing levels shown thus: -6.72
 - 5 For full notes see drawing 28725-101.

WARNING:
Known underground services in this area. To be accurately located prior to any excavation work.

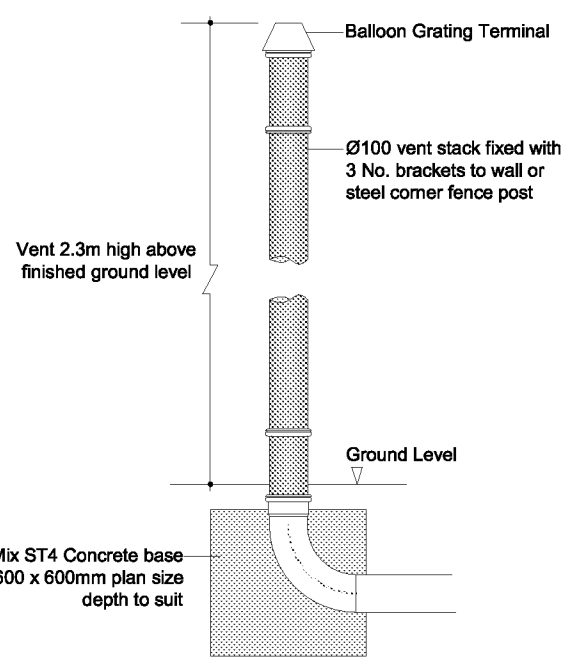

VENT STACK DETAIL

- KEY
- Topographical Survey
 - Proposals
 - Proposed Surface Water Drains Ø 150 Unless Noted Otherwise
 - Surface Water Manhole/ Ø 450 Inspection Chamber/ Rodding Eye
 - Fully Perforated Pipe
 - Proposed Foul Water Drains Ø 100 Unless Noted Otherwise
 - Foul Water Manhole/ø 450 Inspection Chamber/ Rodding Eye
 - Internal Foul Manhole
 - Proposed Process Water Drains Ø 150 Unless Noted Otherwise
 - Process Water Manhole
 - Internal Process Water Manhole / Stainless Steel Floor Gully
 - Gradient
 - Bed Type (See STD.01.85)
 - Pipe Diameter
 - Distance Chamber Centre to Chamber Centre
 - Direction of Fall
 - Channel Drain
 - Ditch to be Infilled. See Sections
 - Rising Main : Process : Foul : Surface Water
 - Trapped Road Gully (See STD.01.05)
 - Proposed Level

REV	DESCRIPTION	CHECKED	DATE
P5	MANHOLES S9 TO S13 ADDED.		PF-19-01-18
P4	DRAWING ISSUED FOR COMMENT.		PF-11-12-17
P3	PROCESS AND FOUL DRAINAGE ADDED.		PF-31-10-17
P2	CONCRETE APRON LEVELS UPDATED. ARCHITECTS COMMENTS INCORPORATED.		PF-19-10-17

Archibald Shaw

CLIENT
Barfoot of Botley

PROJECT
New Packhouse
Setter Farm, Pagham

Drainage General Arrangement (Sheet 1 of 2)

DRAWN BY PF	CHECKED BY VC	DESIGNED BY PF
SCALE @ A1 1:250	@DATE Oct. 2017	STATUS Preliminary
JOB NO. 28725	DRAWING NO. 101.1	REVISION P5

Continued on Dwg. 28725-101.2