


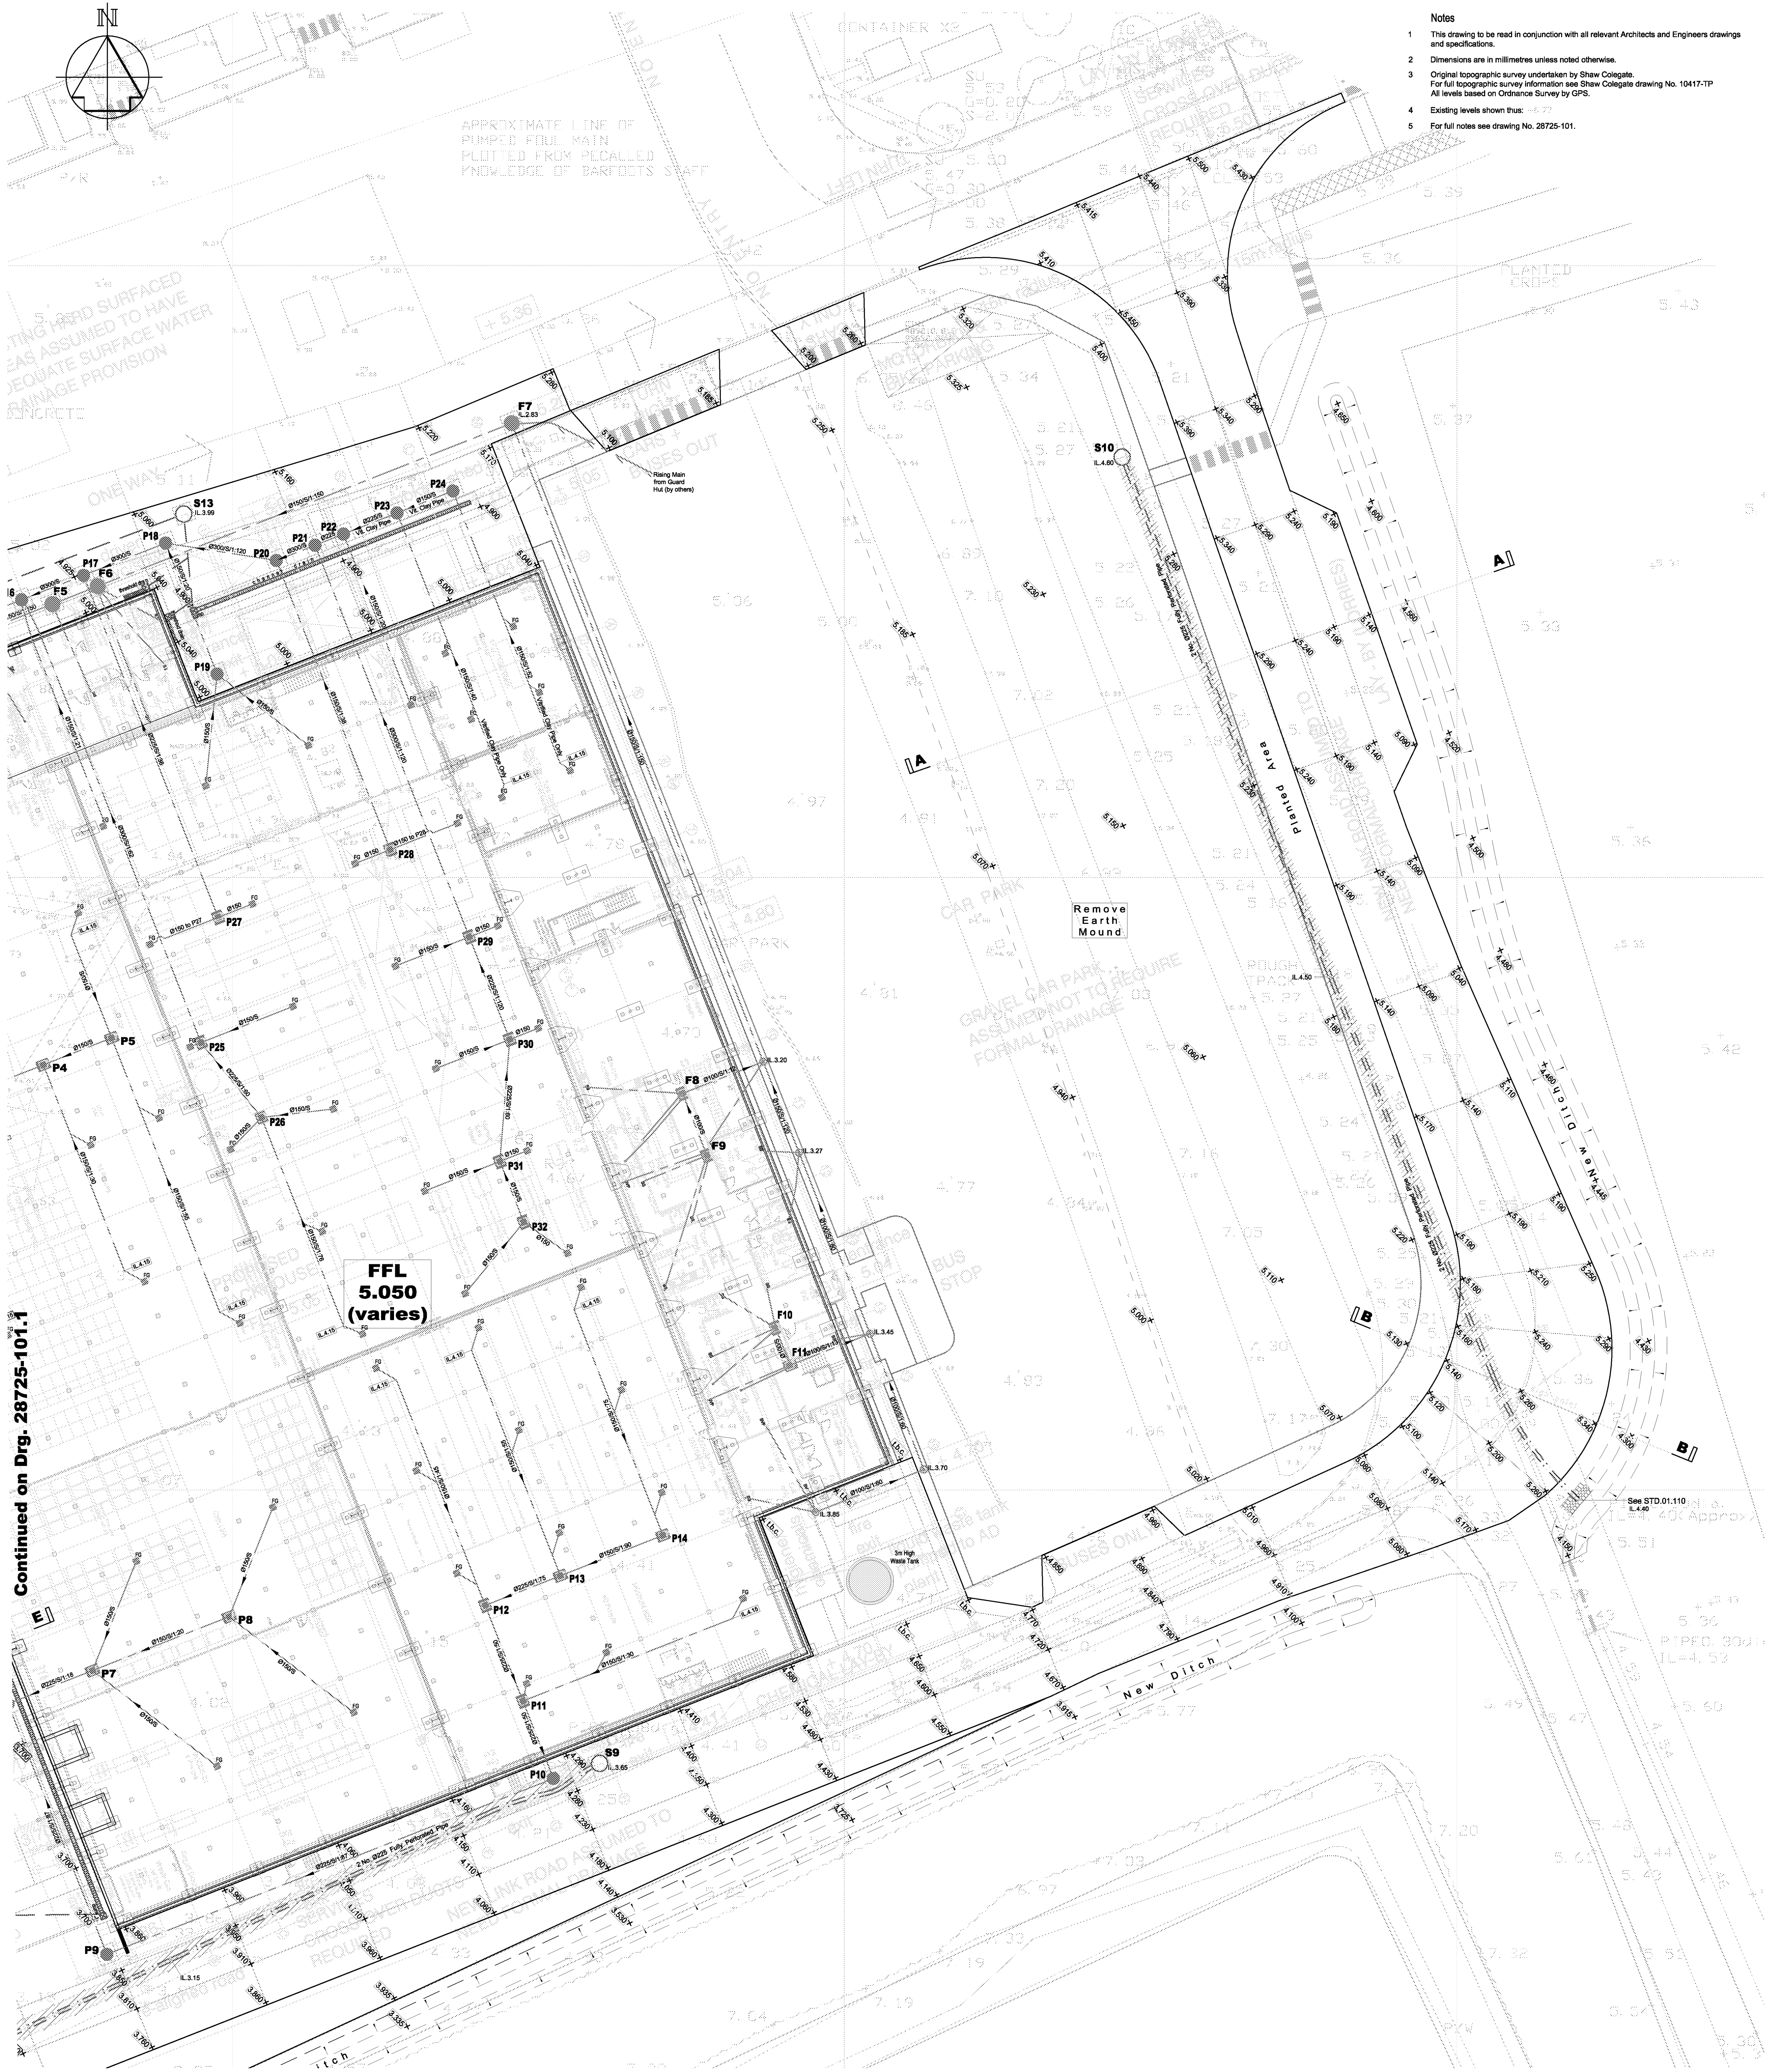

- | | | | |
|----|-----------------------------------|---|-------------|
| P5 | MANHOLES S9 TO S13 ADDED. | - | PF-19-01-18 |
| P4 | DRAWING ISSUED FOR COMMENT. | - | PF-11-12-17 |
| P3 | PROCESS AND FOUL DRAINAGE ADDED. | - | PF-31-10-17 |
| P2 | ARCHITECTS COMMENTS INCORPORATED. | - | PF-19-10-17 |

Barfoots of Botley

New Packhouse

Sefter Farm, Pagham

Drainage General Arrangement (Sheet 2 of 2)

DRAWN BY RE	CHECKED BY MC	DESIGNED BY RE
----------------	------------------	-------------------

PF	VC	PF
SCALE @ A1	©DATE	STATUS

1:250	Oct. 2017	Preliminary
-------	-----------	-------------

JOB NO.	DRAWING NO.	REVISION
00705	101.2	25

28/25	101.2	P5
-------	-------	----

Topographical Survey

Proposals

- Proposed Surface Water Drains @ 150 Unless Noted Otherwise
- Surface Water Manhole/ Ø 450 Inspection Chamber/ Rodding Eye
- Fully Perforated Pipe
- Proposed Foul Water Drains @ 100 Unless Noted Otherwise
- Foul Water Manhole/ø 450 Inspection Chamber/ Rodding Eye
- Internal Foul Manhole
- Proposed Process Water Drains @ 150 Unless Noted Otherwise
- Process Water Manhole
- Internal Process Water Manhole / Stainless Steel Floor Gully
- Gradient
- Bed Type (See STD.01.85)
- Pipe Diameter
- Distance Chamber Centre to Chamber Centre
- Direction of Fall
- Channel Drain
- Ditch to be Infilled. See Sections
- Rising Main : Process : Foul : Surface Water
- Trapped Road Gully (See STD.01.05)
- Proposed Level