




- Finish : TBA With Contract Administrator
 Gallery Grating : Type K2302 (for Street Vans Floors)
 : Type 12103 (for Steel Areas)
 : Type 12501 (for Screened / Unfinished Areas)
 Trap : Type G304
 Extensions : Type U102(email) U103(medium) U104(large)

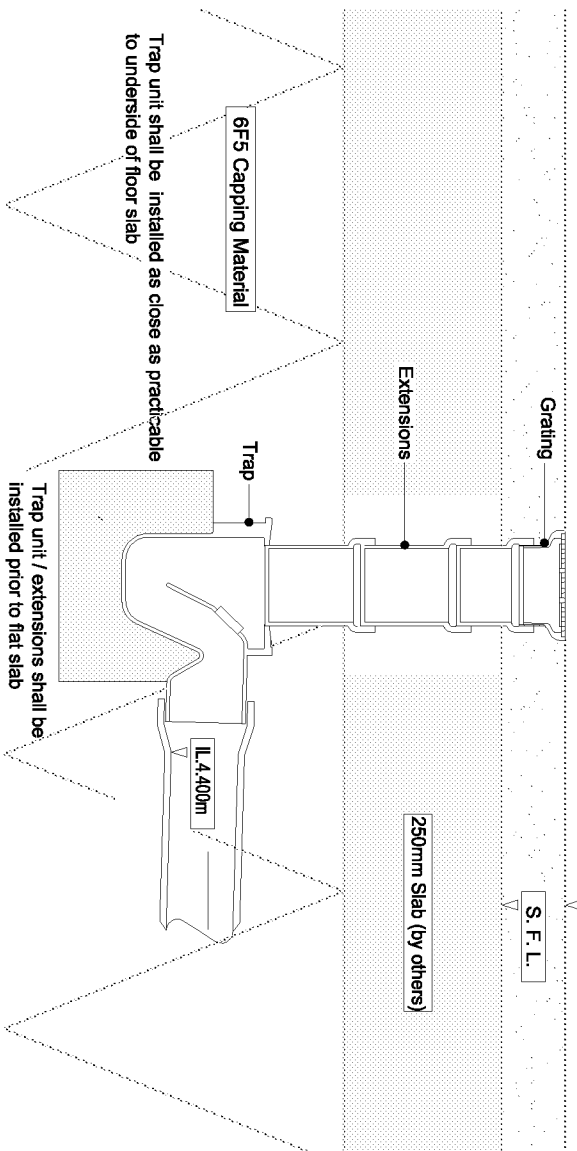

WC FLOOR GULLEY
Foul Drainage

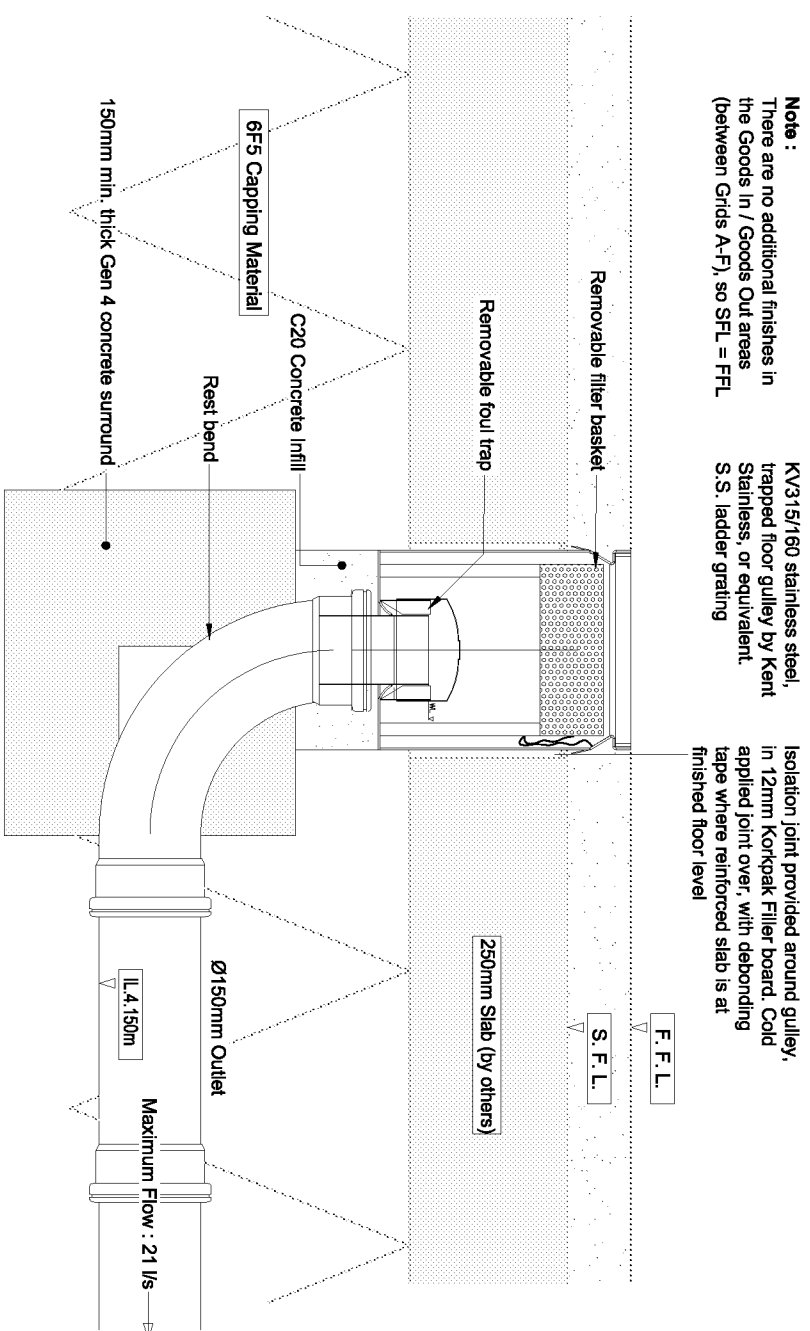


STAINLESS STEEL GULLEY
Process Drainage : Grade 316 Stainless Steel

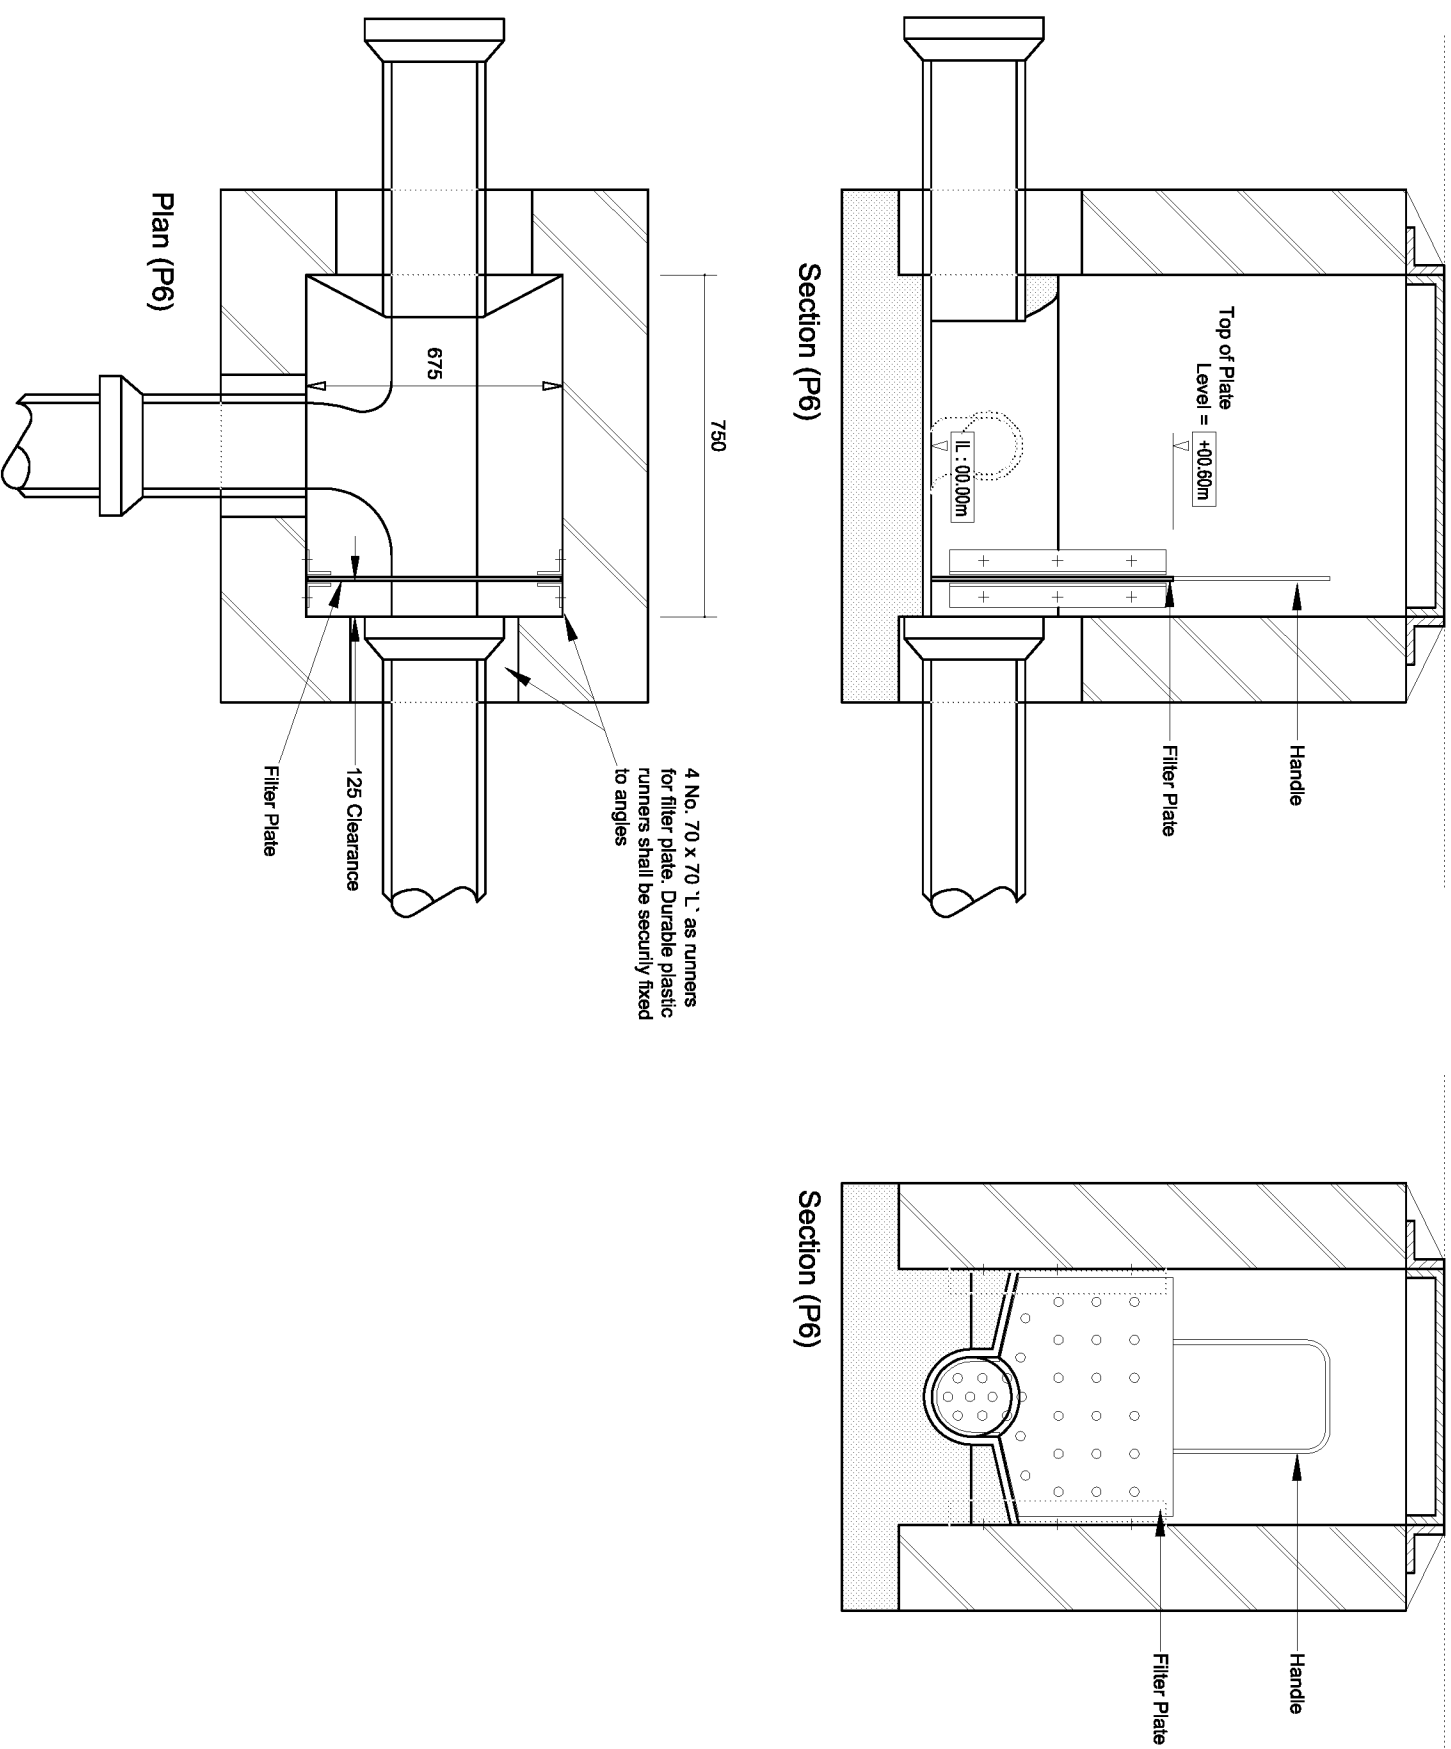


PROCESS DRAINAGE FILTER PLATE MANHOLE Chamber P6 shown. P1 & P16 similar


Read in conjunction with Standard Detail STD.01.22

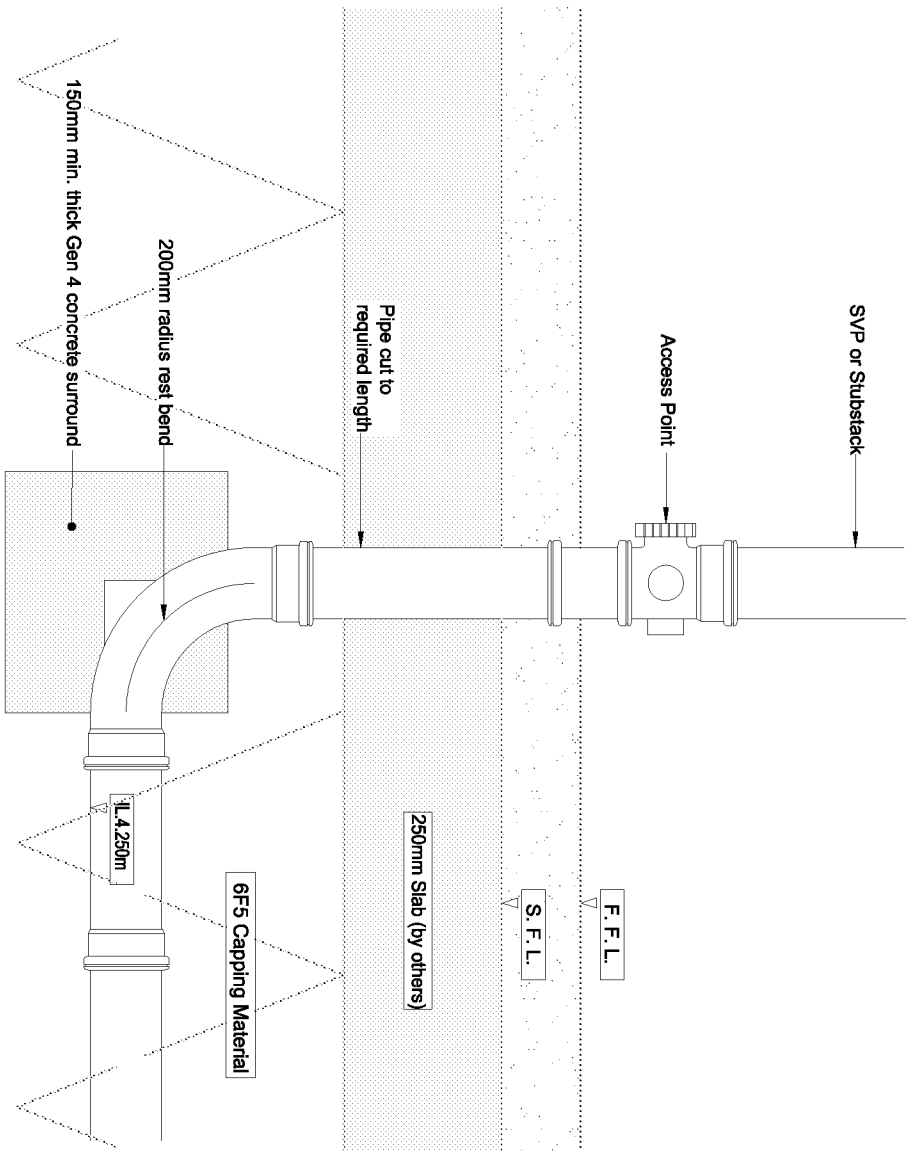


SVP / SS OUTLET
Foul Drainage : Internal Location

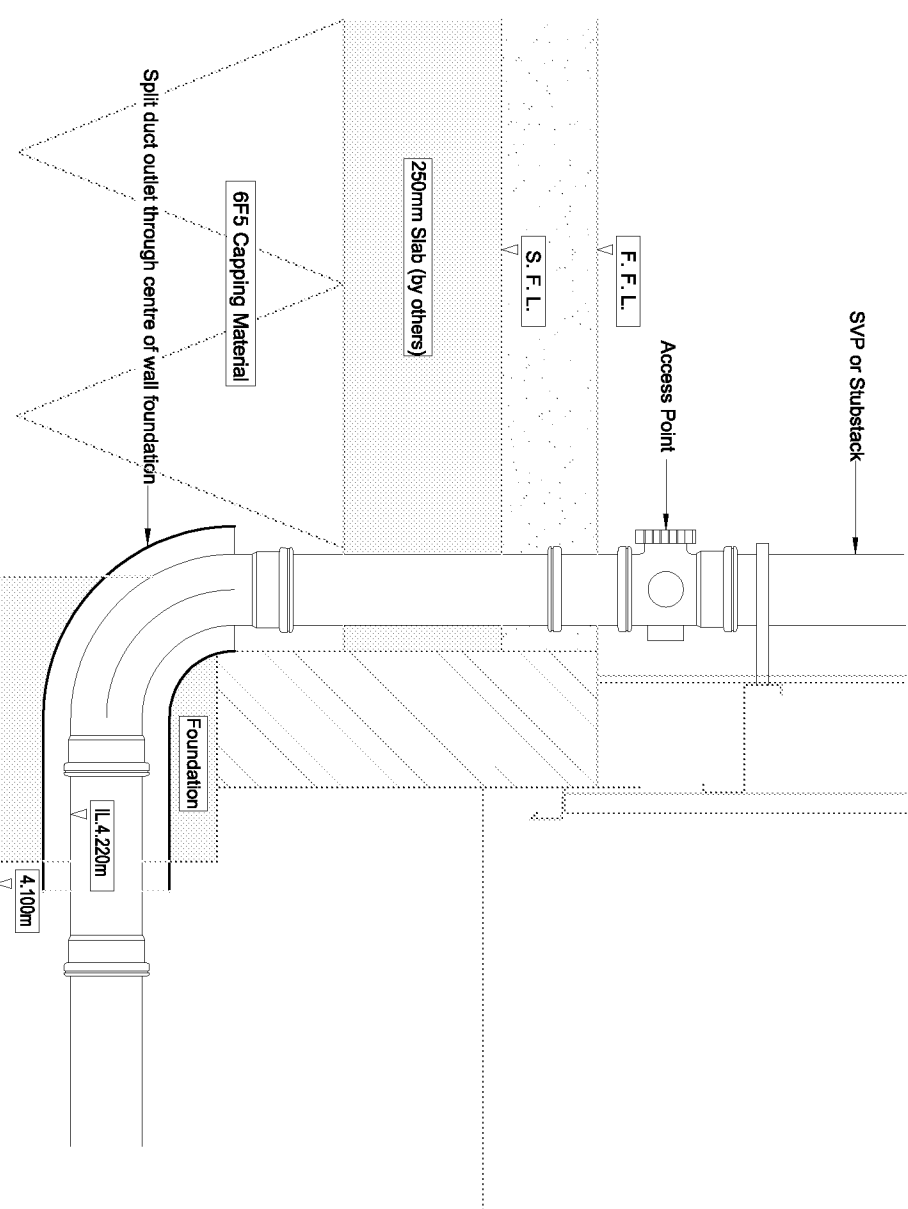

SVP / SS OUTLET
Foul Drainage : At Building Perimeter

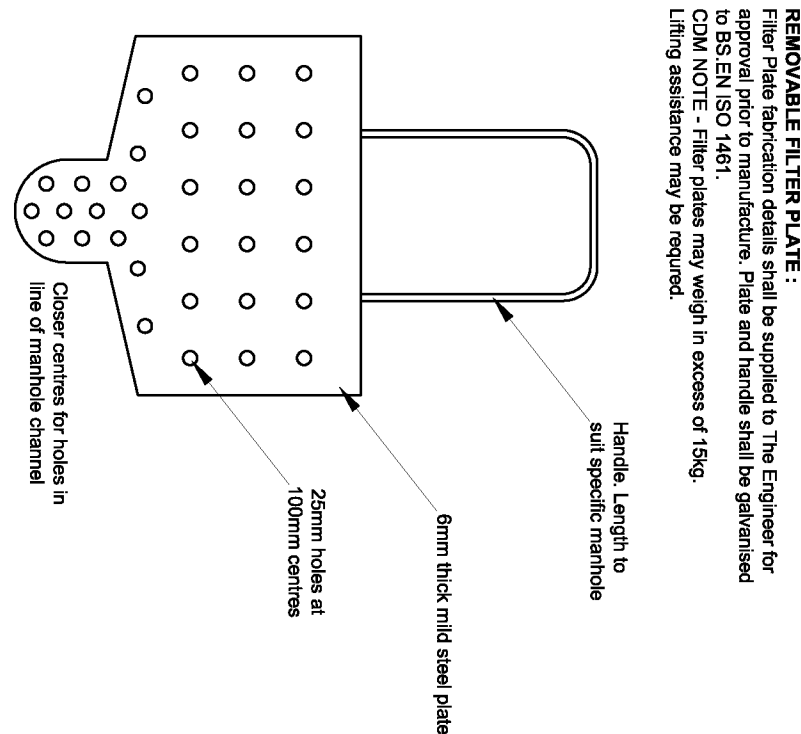

INTERNAL MANHOLE Process Drainage

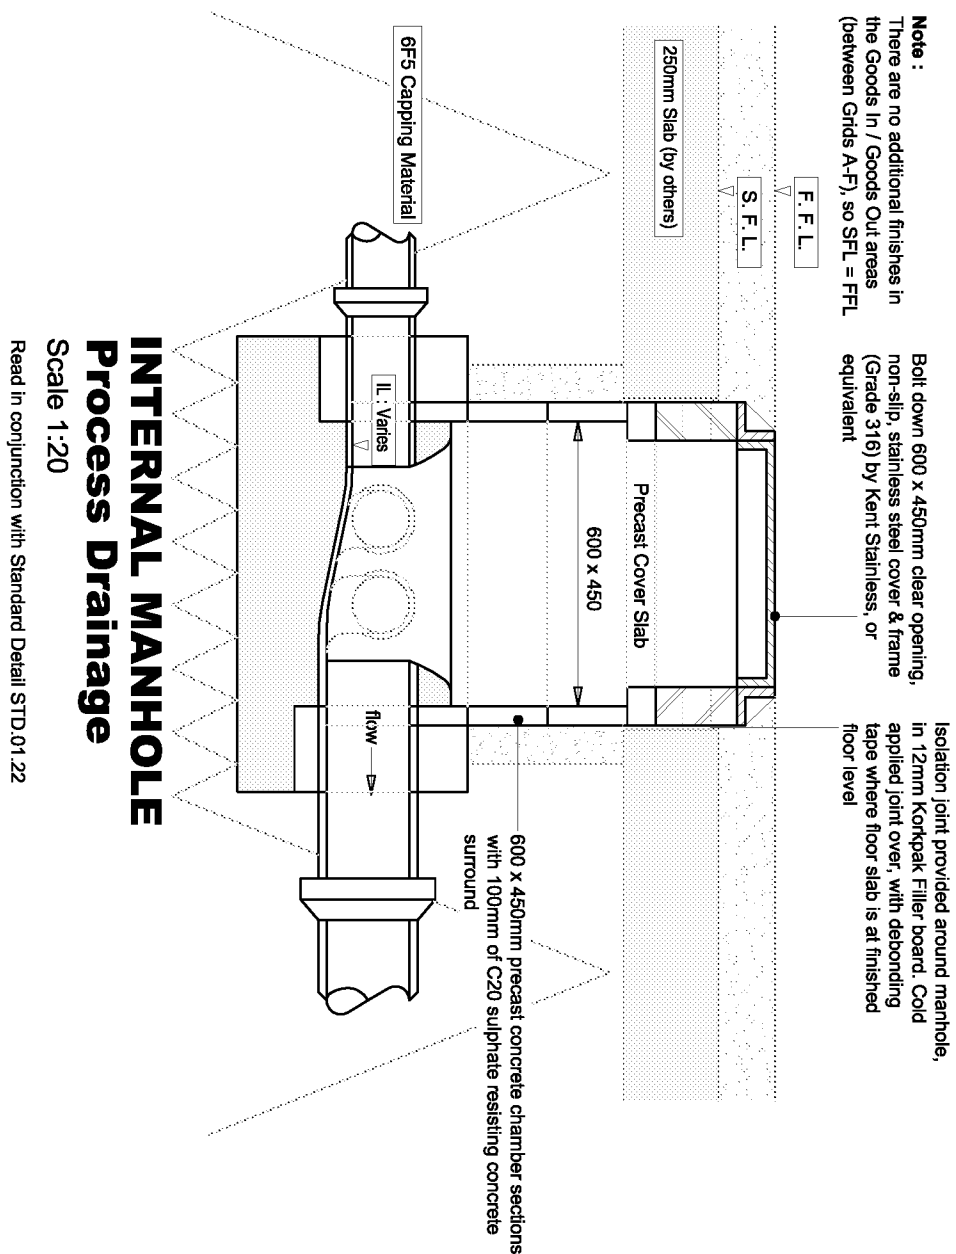

- 1 The drawing to be read in conjunction with all relevant Architects and Engineers drawings and specifications.
- 2 Dimensions are in millimetres unless noted otherwise.
- 3 Original topographic survey undertaken by Shire Colongate.
- 4 For all topographic survey information see Shire Colongate drawing No. 104-17P.
- 5 All levels based on Ordnance Survey by GPS.
- 6 For General Notes see drawing 207-25-100.

DESIGNED BY	PF	CHECKED BY	VC	DRAWN BY	PF
STATUS	Preliminary	@DATE	Oct. 2017	SCALE @ A1	as shown
REVISION		DRAWING NO.	106	JOB NO.	28725