

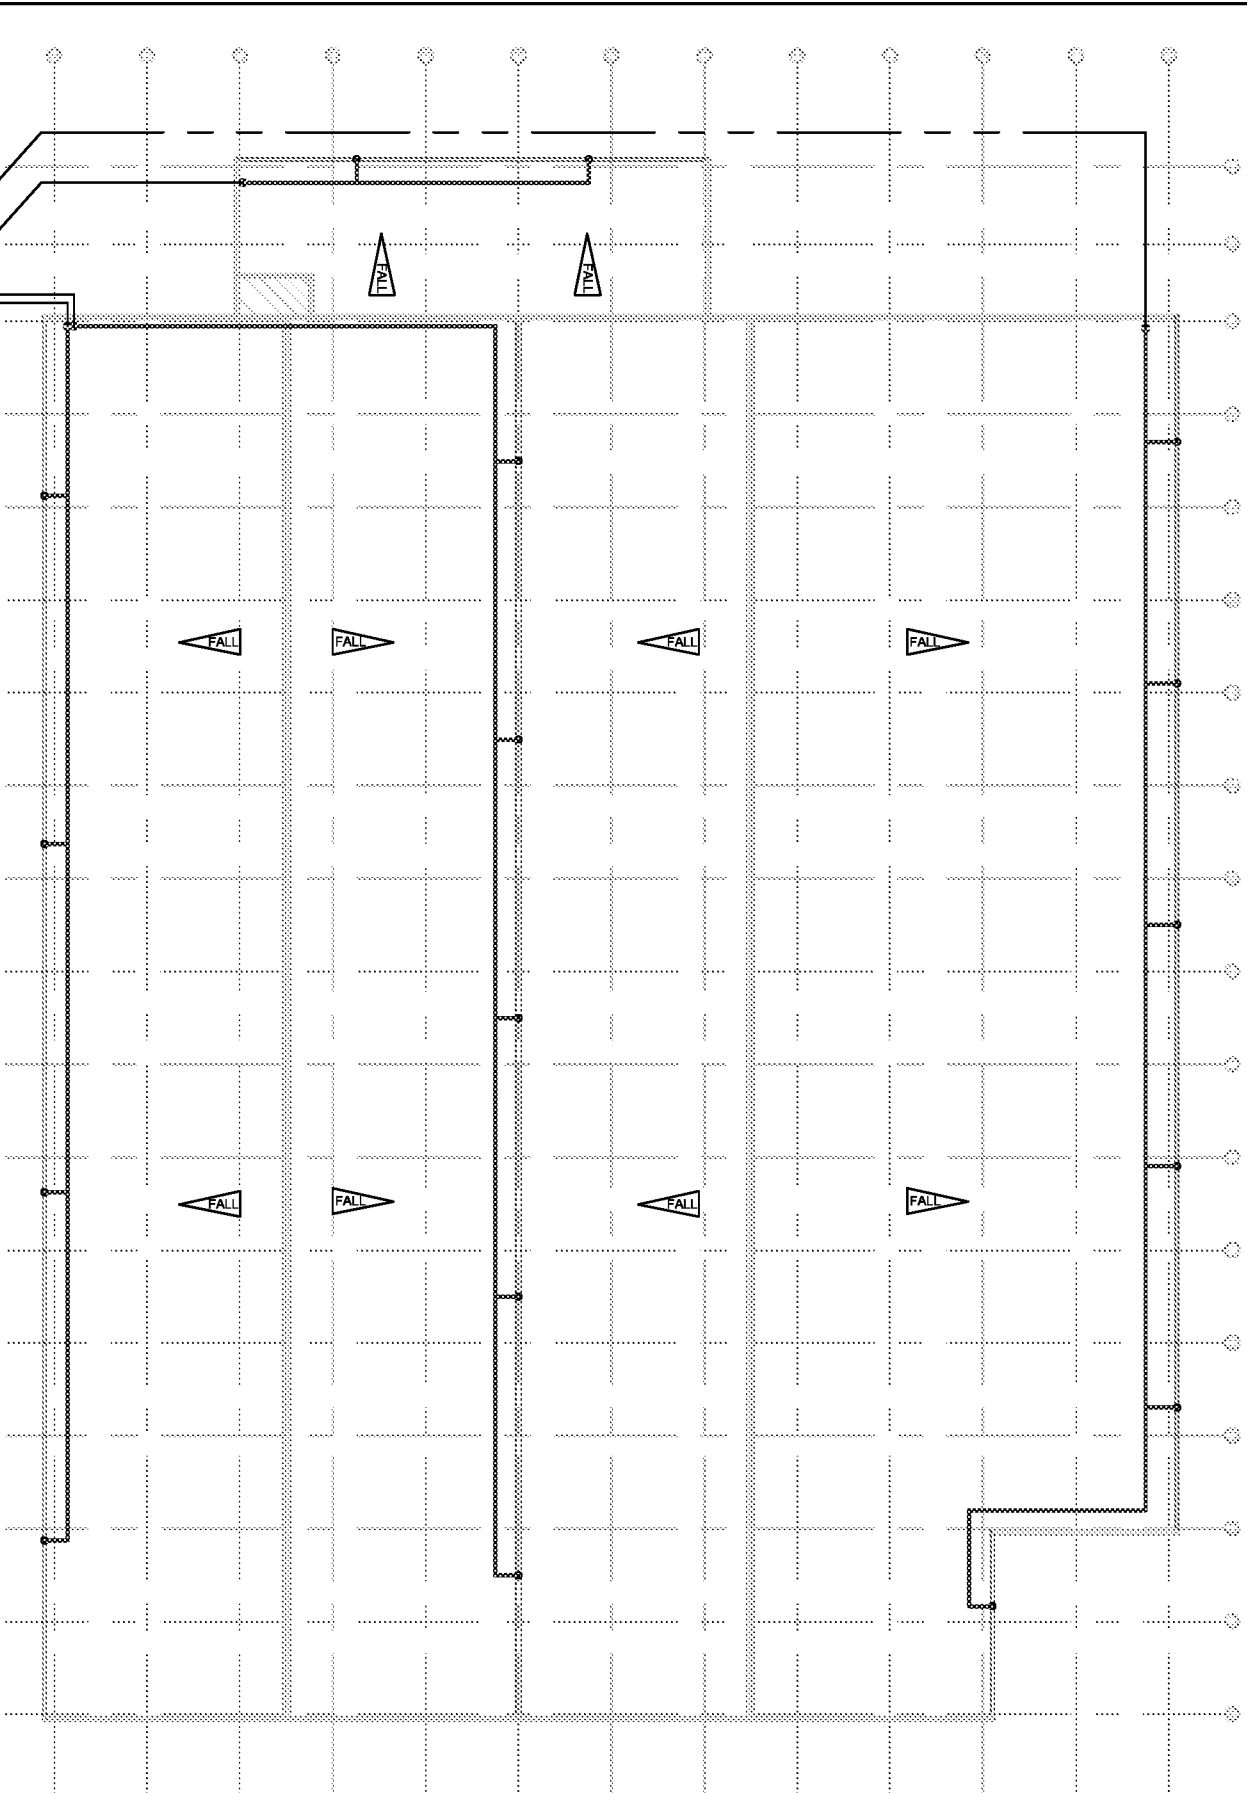
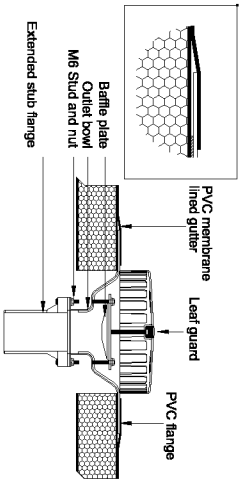
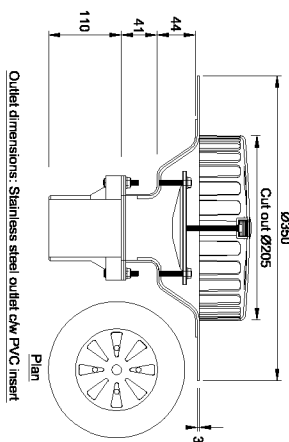




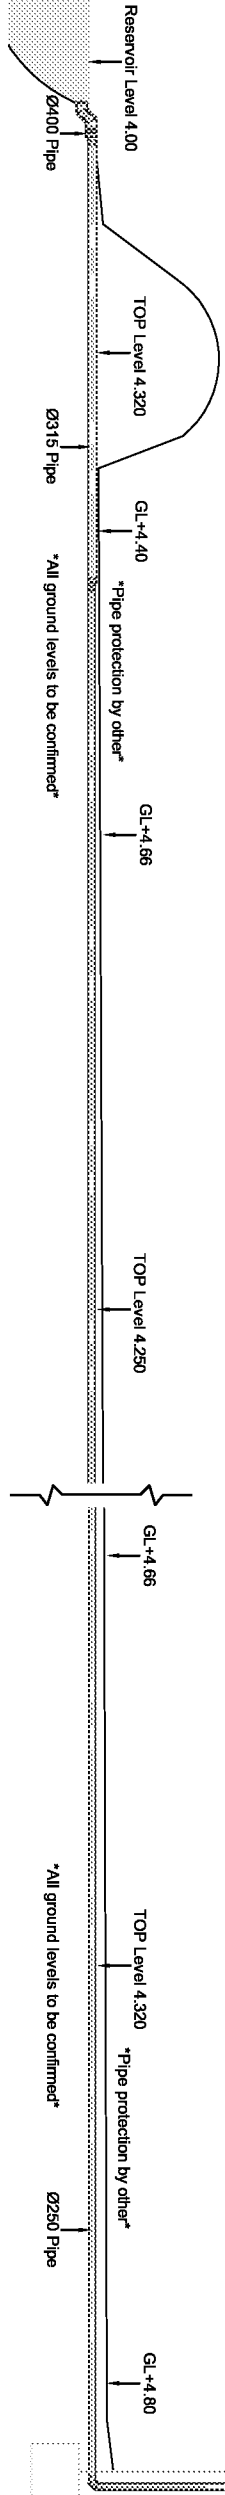


Grindline M	Grindline F	Grindline A
DP 01	DP 04	DP 03
DA 160	DA 75	DA 315
LS 47	LS 6.3	LS 14.9
M/S 2.8	M/S 2.5	M/S 3.0


Underground pipes to freely discharge into lake. Maximum distance allowed 100m from building GL A.

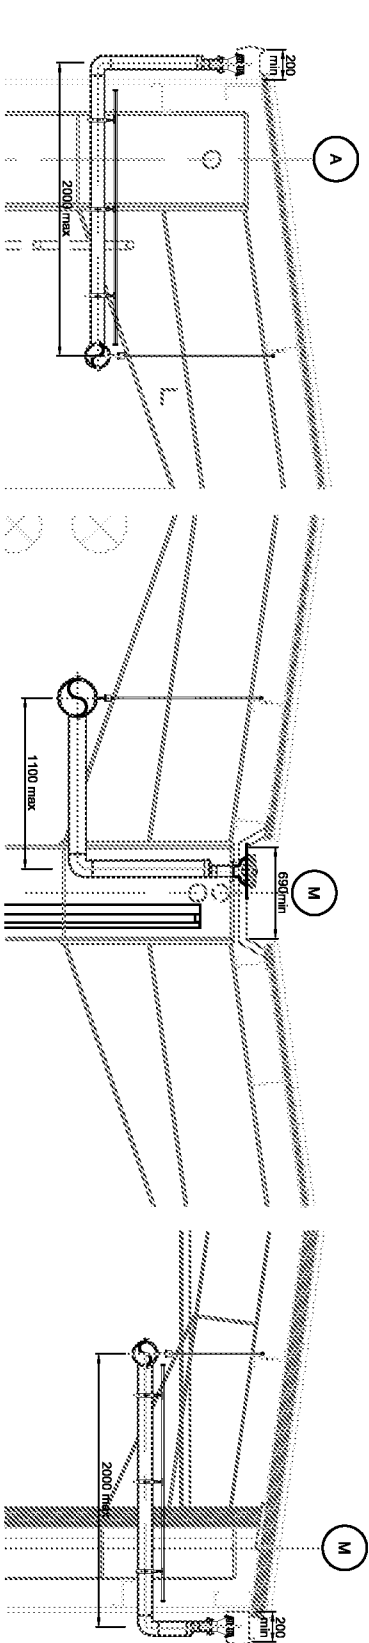

Stainless steel outlet c/w PVC insert fixed to PVC membrane (gutter)

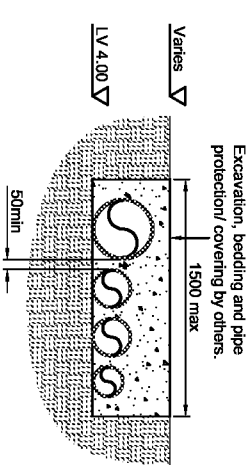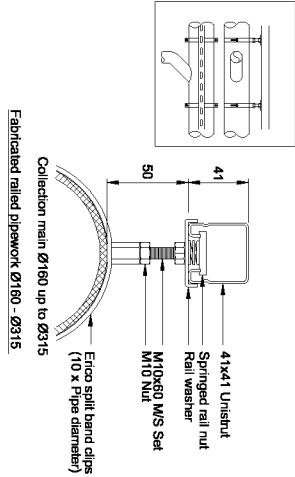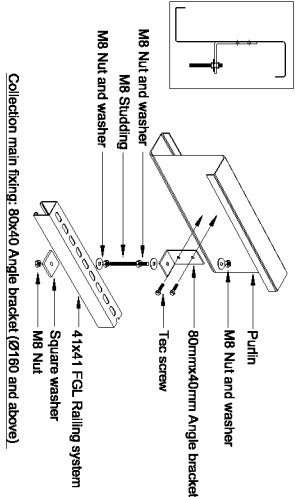

This drawing is the property of FGL and must not be used, loaned, reproduced or disclosed in whole or in part to third parties without the company's written permission

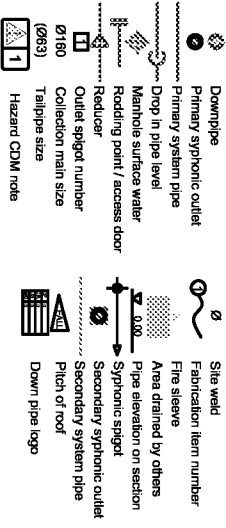

Design Criteria

Based on BS EN 12056-3:2000 & BS 8490:2007 Category 1 (leaves) = 72mm/h, Category 3, 25 Year Building Life = 187.2mm/h

Hazard CDM Notes

All hazards are to be managed as identified in the project specific R.A.M.S

- Working at height.
- Working within the gutters.
- Working in trenches.
- Drilling of the structure.
- Working over stiles/walls.
- Confined spaces.

Notes

- Outlets free issued to site for installation by others.
- Cutting of building structure / cladding to accommodate Fulflow pipe work and outlets to be undertaken and made good by others.
- Excavation, bedding and backfilling by others.
- Dimensions of the down pipe from grid to be confirmed by others.






Status:	1	06.10.17	Underground section added	CR	PS	-
	0	04.10.17	Tender Proposal	CR	PS	-
	Rev No.	Date	Description	CR	PS	-
				CR	PS	-

TENDER PROPOSAL

TENDER PROPOSAL

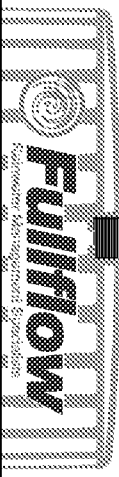

Client: Archibald Shaw


Drawing Title: Syphonic Roof Drainage Proposal

Drawn By: CRL

Checked By: PS

Approved By: -

Date: 04.10.17

Project No: E7096

Revision: T01