

NOTES

- The drawing to be read in conjunction with all relevant Architects and Engineers drawings.
- Dimensions are in millimetres unless noted otherwise.
- Original topographic survey undertaken by Shaw College.
- All levels based on Ordnance Survey by GPS.
- For General Notes see drawing 28725-100.
- Clause references are to 'The Specification for Highway Works (HMSO) dated Oct. 2017.
- Excavated foundations shall be inspected and any soft or deleterious material shall be removed and replaced with well compacted bedding material.
- Shipped to confirmation from the Contract Administrator all soft landscape areas shall receive utility and grass seed or alternative planting.



Consulting Civil & Structural Engineers
One Little London Colindale, West Sussex, PO19 1PP
Telephone: 01243 786421. Facsimile: 01243 779346
mol@archibaldshaw.co.uk www.archibaldshaw.co.uk

CLIENT
Barfords of Boley

PROJECT

New Packhouse


Selter Farm, Pagham

Sections D - D, E - E and F - F

DRAWN BY	CHECKED BY	DESIGNED BY
PF	VC	PF

SCALE @ A1	@ DATE	STATUS
as shown	Oct. 2017	Construction

JOB NO.	DRAWING NO.	REVISION
28725	104	C1

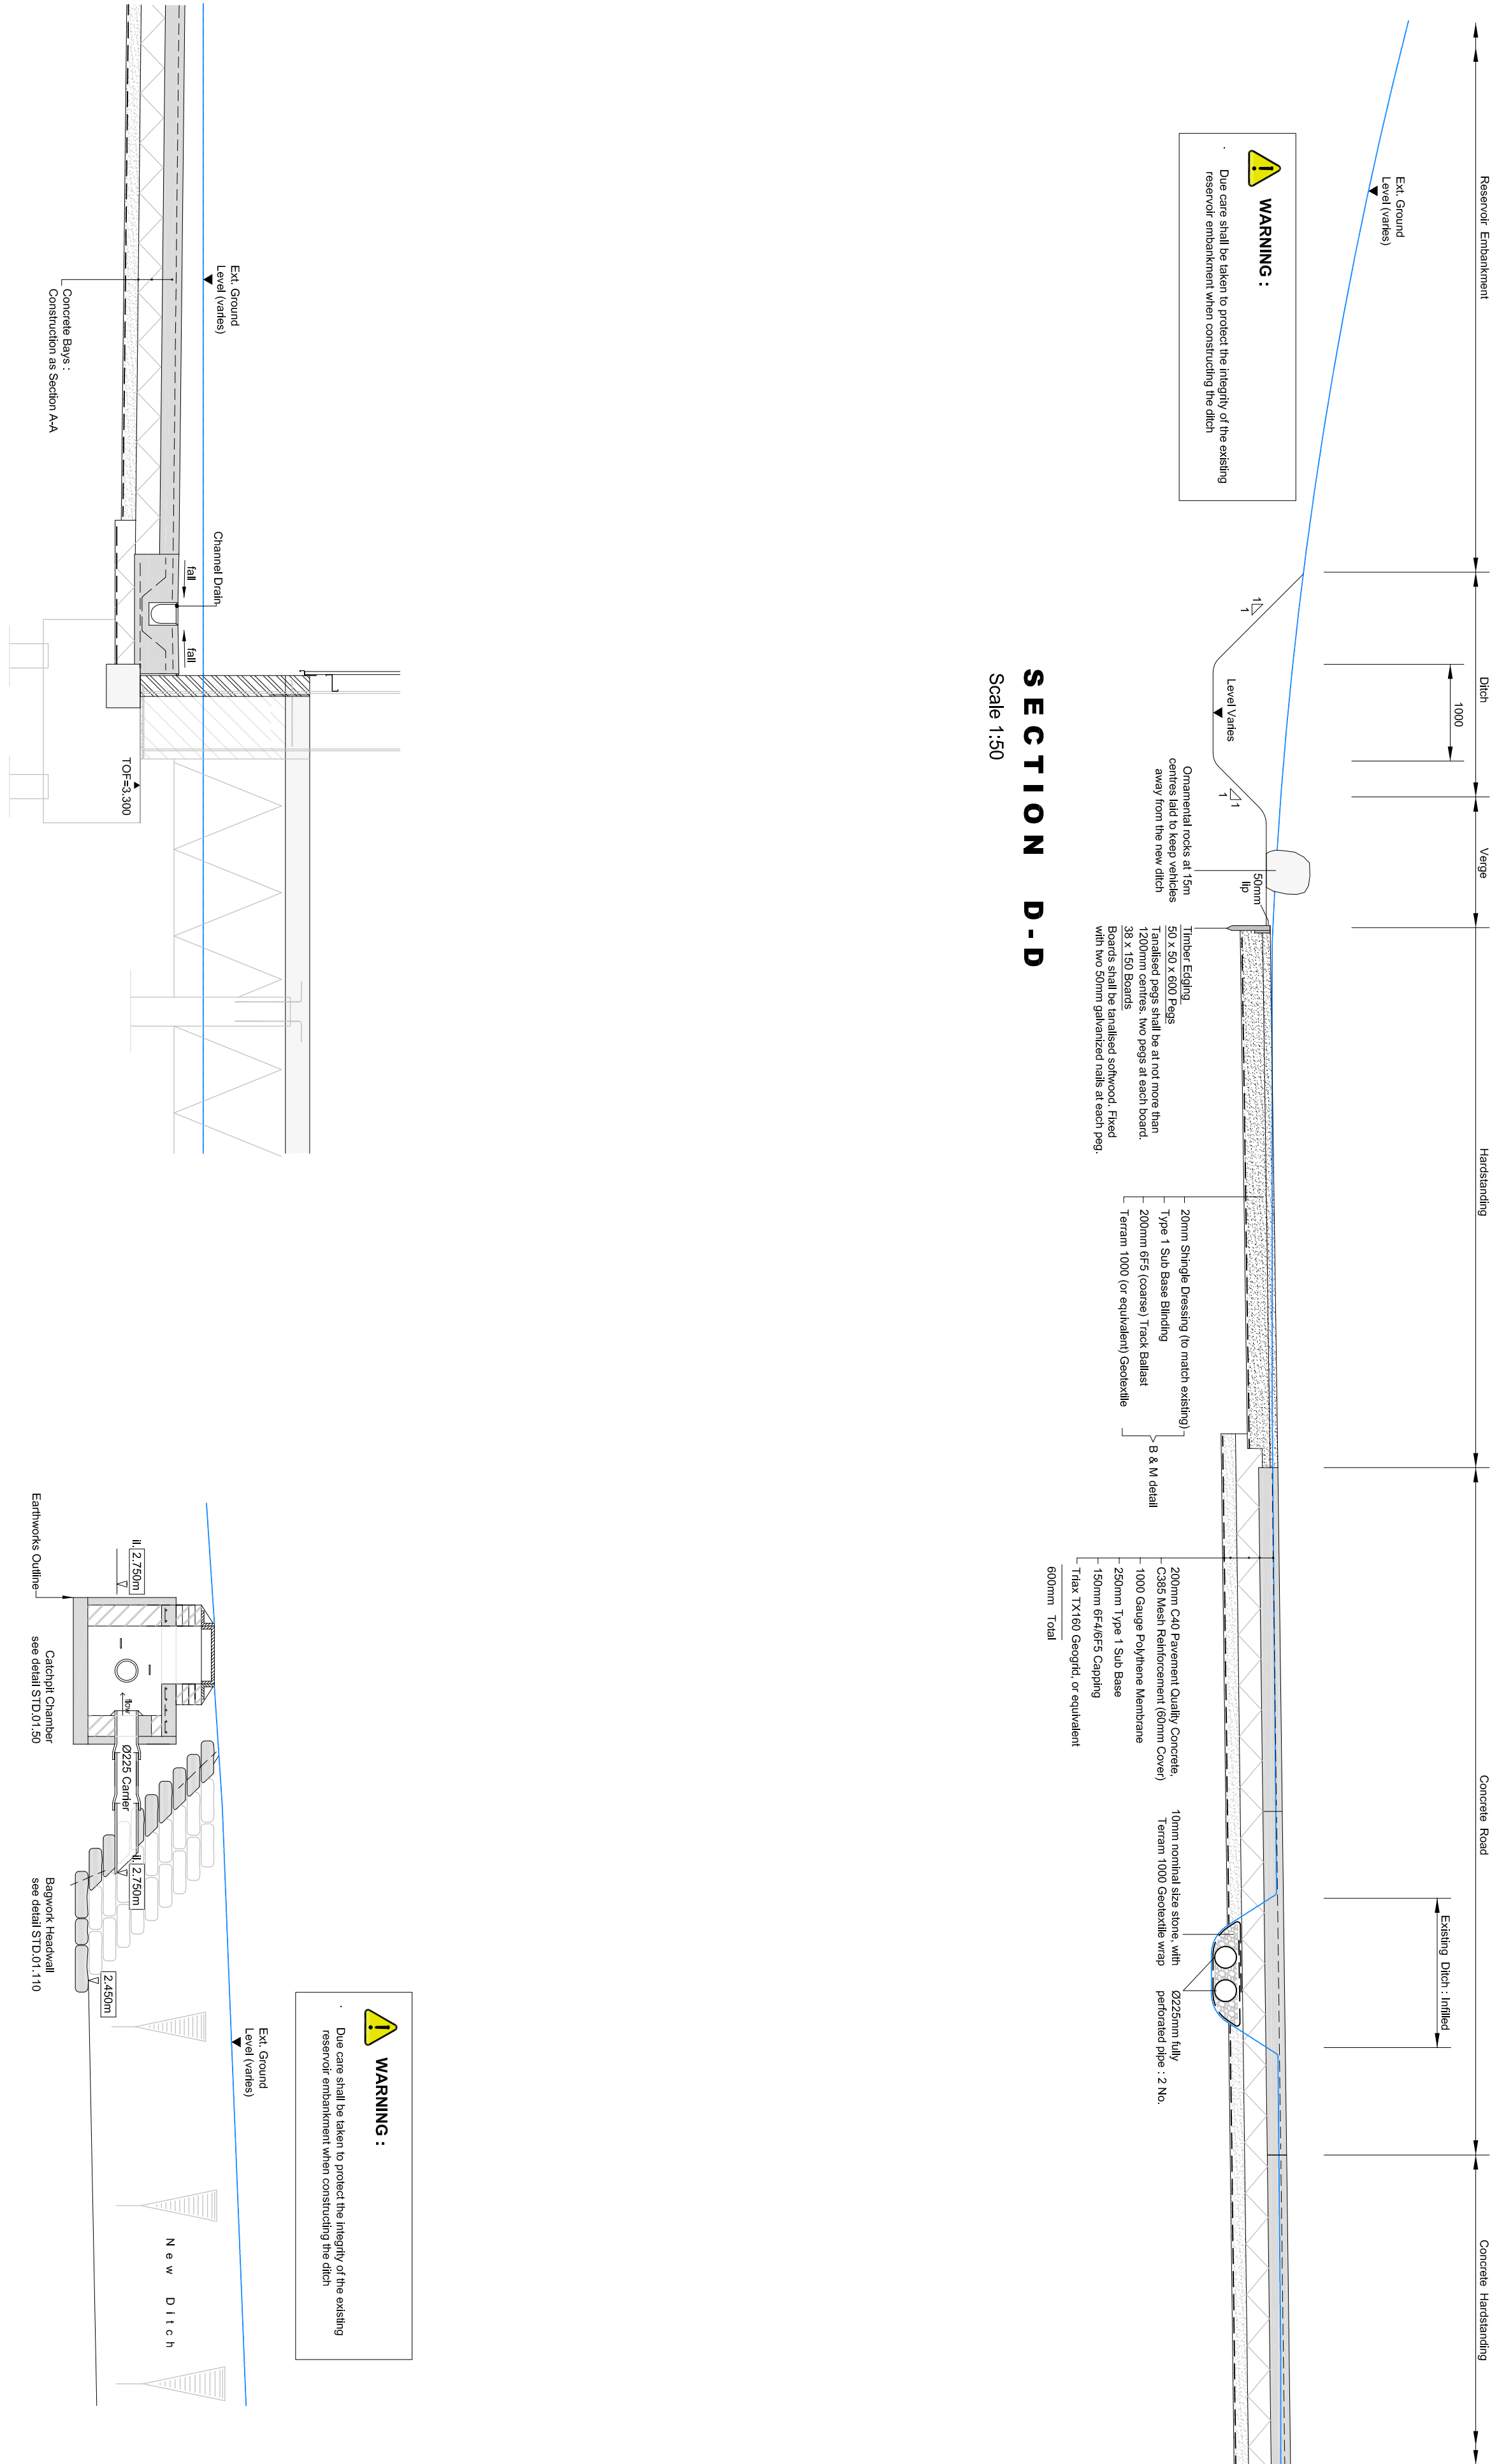

WARNING :

Due care shall be taken to protect the integrity of the existing reserve embankment when constructing the ditch.

SECTION D-D

Scale 1:50

SECTION E-E

Scale 1:50

SECTION F-F

Scale 1:50