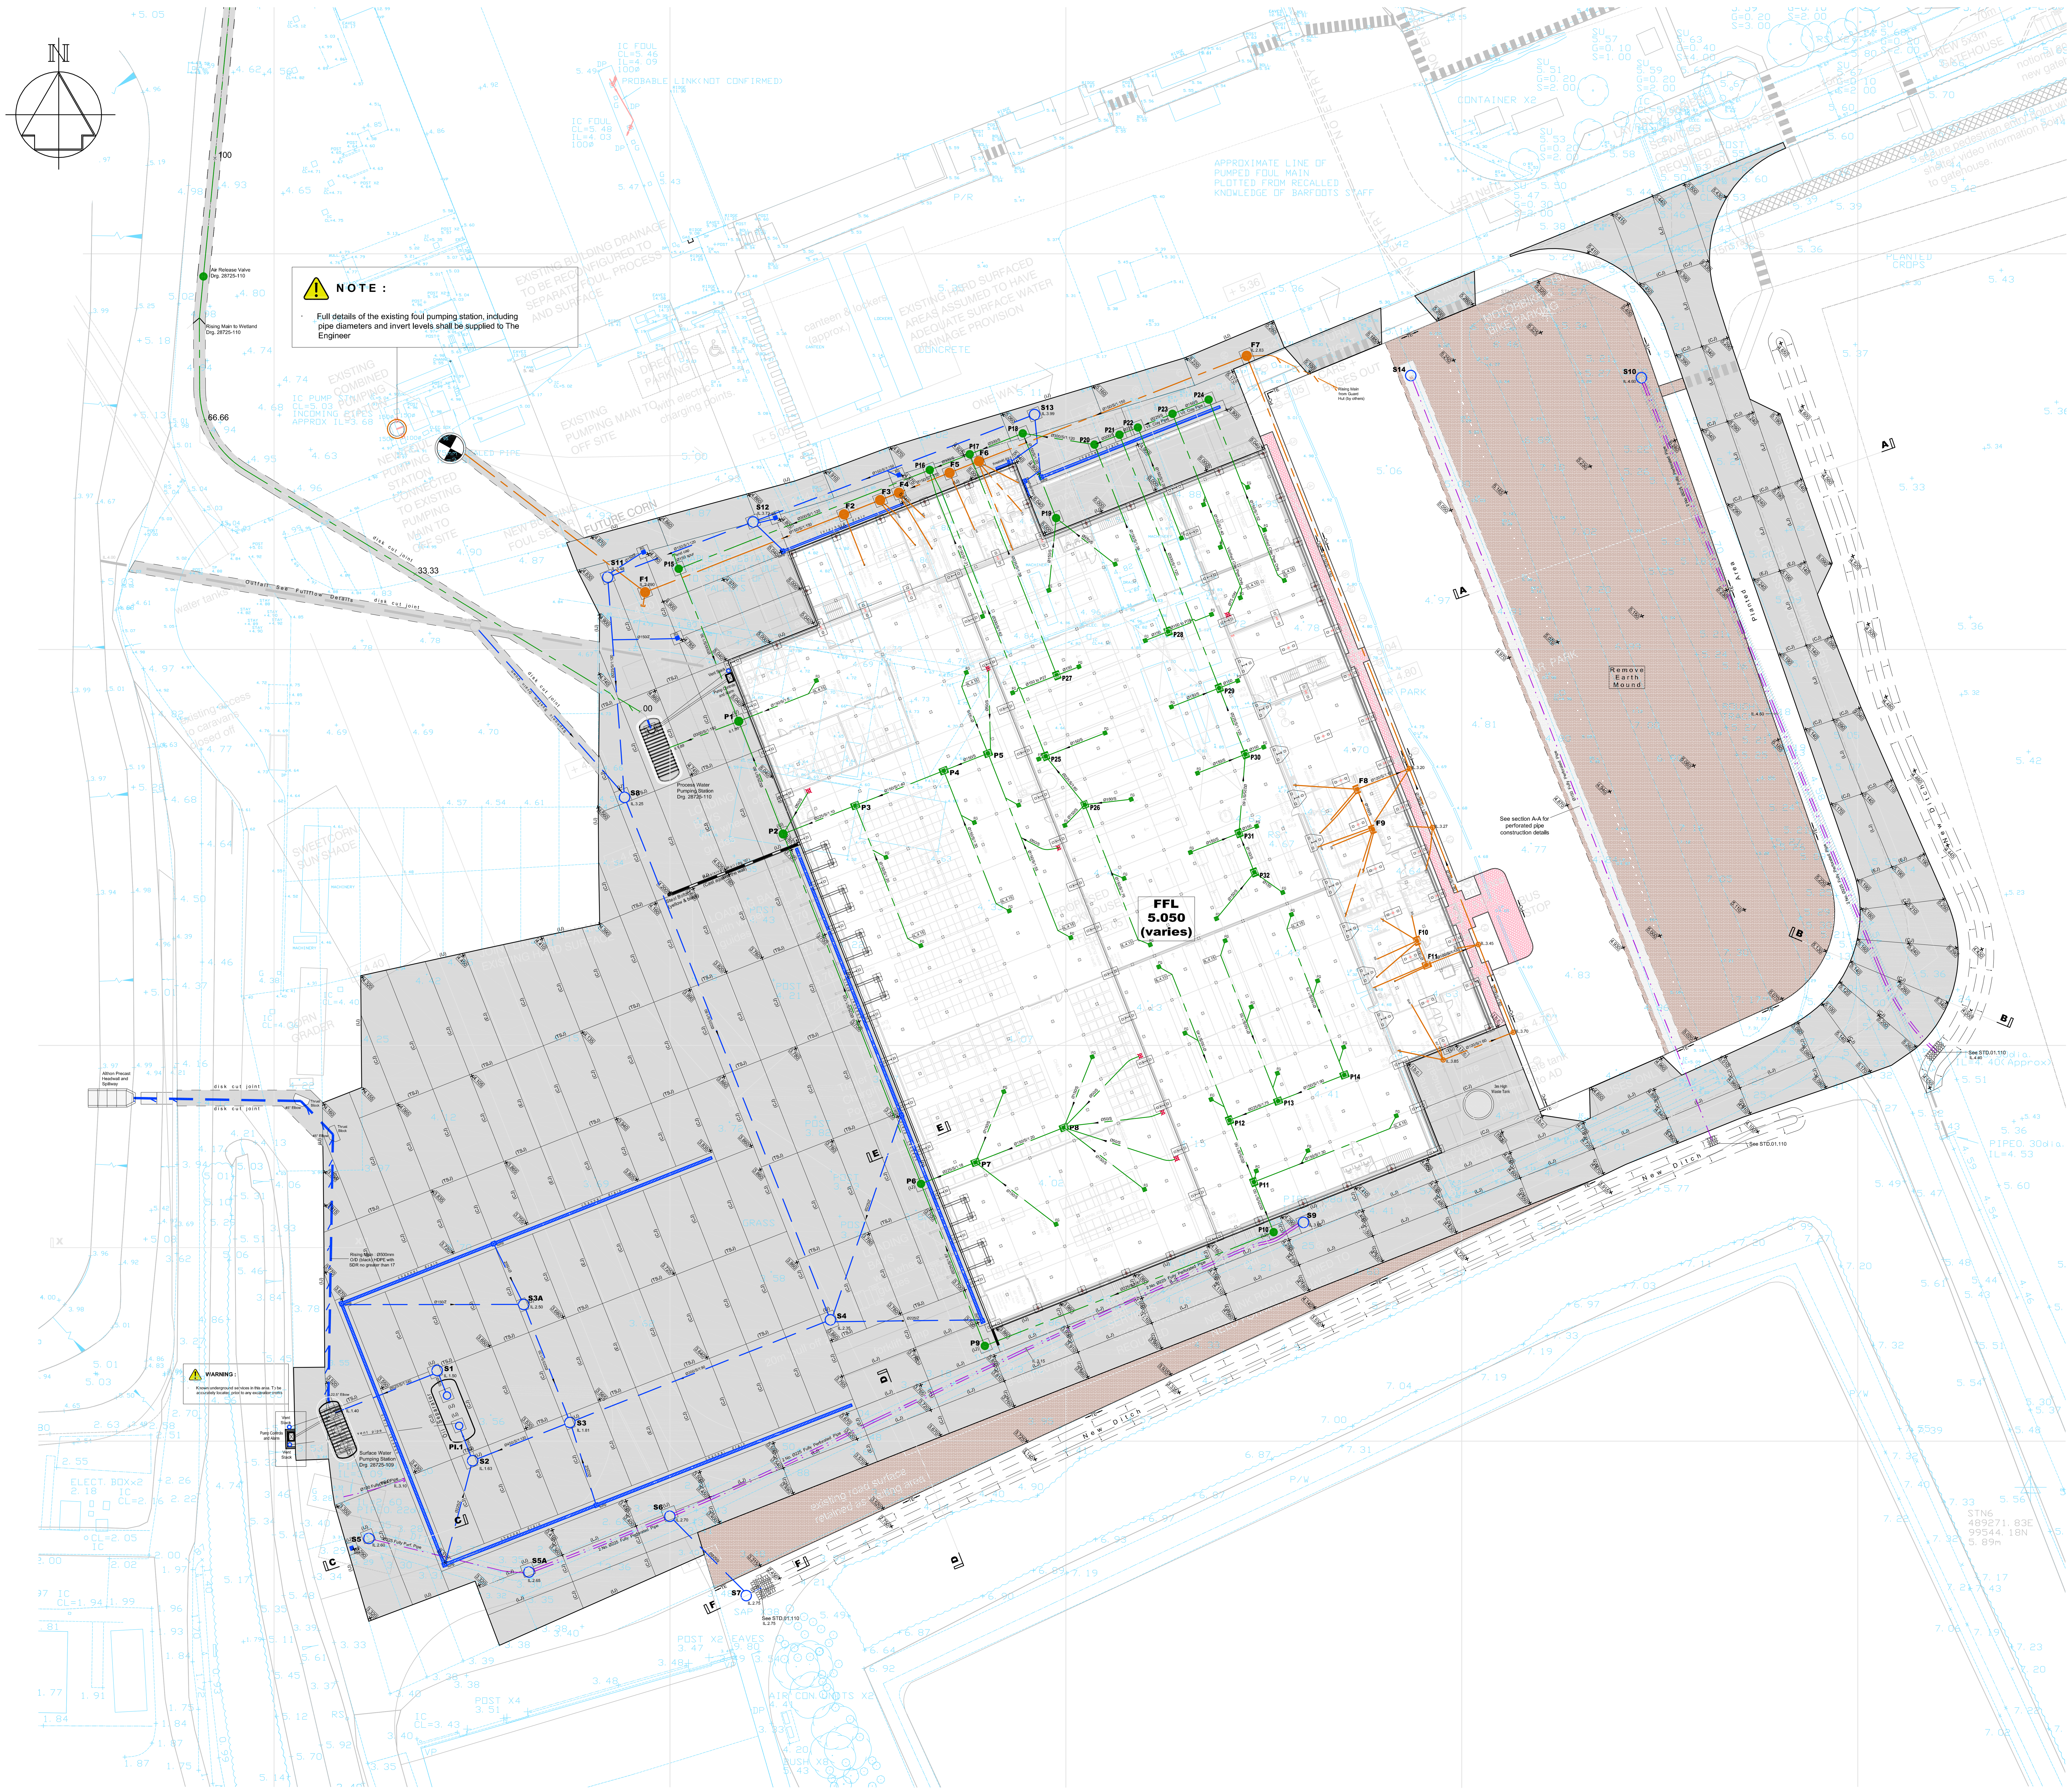


Notes

1 This drawing to be read in conjunction with all relevant Architects and Engineers drawings and specifications.

2 Dimensions are in millimetres unless noted otherwise.

3 Original topographic survey undertaken by Shaw Colegate. For full topographic survey information see Shaw Colegate drawing No. 10417-TP. All levels based on Ordnance Survey by GPS.

4 Existing levels shown thus: +6.77

5 For full notes see drawings 28725-101 and 102.

Outstanding Design Items :

- Syphonic drainage details to be confirmed with Fullflow and added to the Engineer's drawing
- Pump and rising main details : Foul Drainage
- Forklift Washdown Chamber

REV	DESCRIPTION	CHECKED	DATE
C1	FOR CONSTRUCTION ISSUE.	-	PF-08-02-18
P6	MANHOLES S9 TO S13 ADDED.	-	PF-19-01-18
P5	DRAWING ISSUED FOR COMMENT.	-	PF-11-12-17
P4	OUTSTANDING DESIGN ITEMS LISTED, SURFACE WATER & PROCESS WATER DRAIN PIPE SIZES UPDATED, BAY JOINT TYPES SHOWN.	-	PF-09-11-17
P3	PROCESS AND FOUL DRAINAGE ADDED.	-	PF-31-10-17
P2	ARCHITECTS COMMENTS INCORPORATED.	-	PF-19-10-17

Archibald Shaw
Consulting Civil & Structural Engineers
One Little London Chichester West Sussex PO19 1PP
Telephone: 01243 786471 Facsimile: 01243 779346
mail@archibaldshaw.co.uk www.archibaldshaw.co.uk

CLIENT
Barfoots of Botley

PROJECT
New Packhouse
Sefter Farm, Pagham
General Arrangement

DRAWN BY	CHECKED BY	DESIGNED BY
PF	VC	PF
SCALE @ A1	©DATE	STATUS
1:400	Oct. 2017	Construction
JOB NO.	DRAWING NO.	REVISION
28725	100	C1

ARUN DISTRICT COUNCIL P/117/17/DOC