


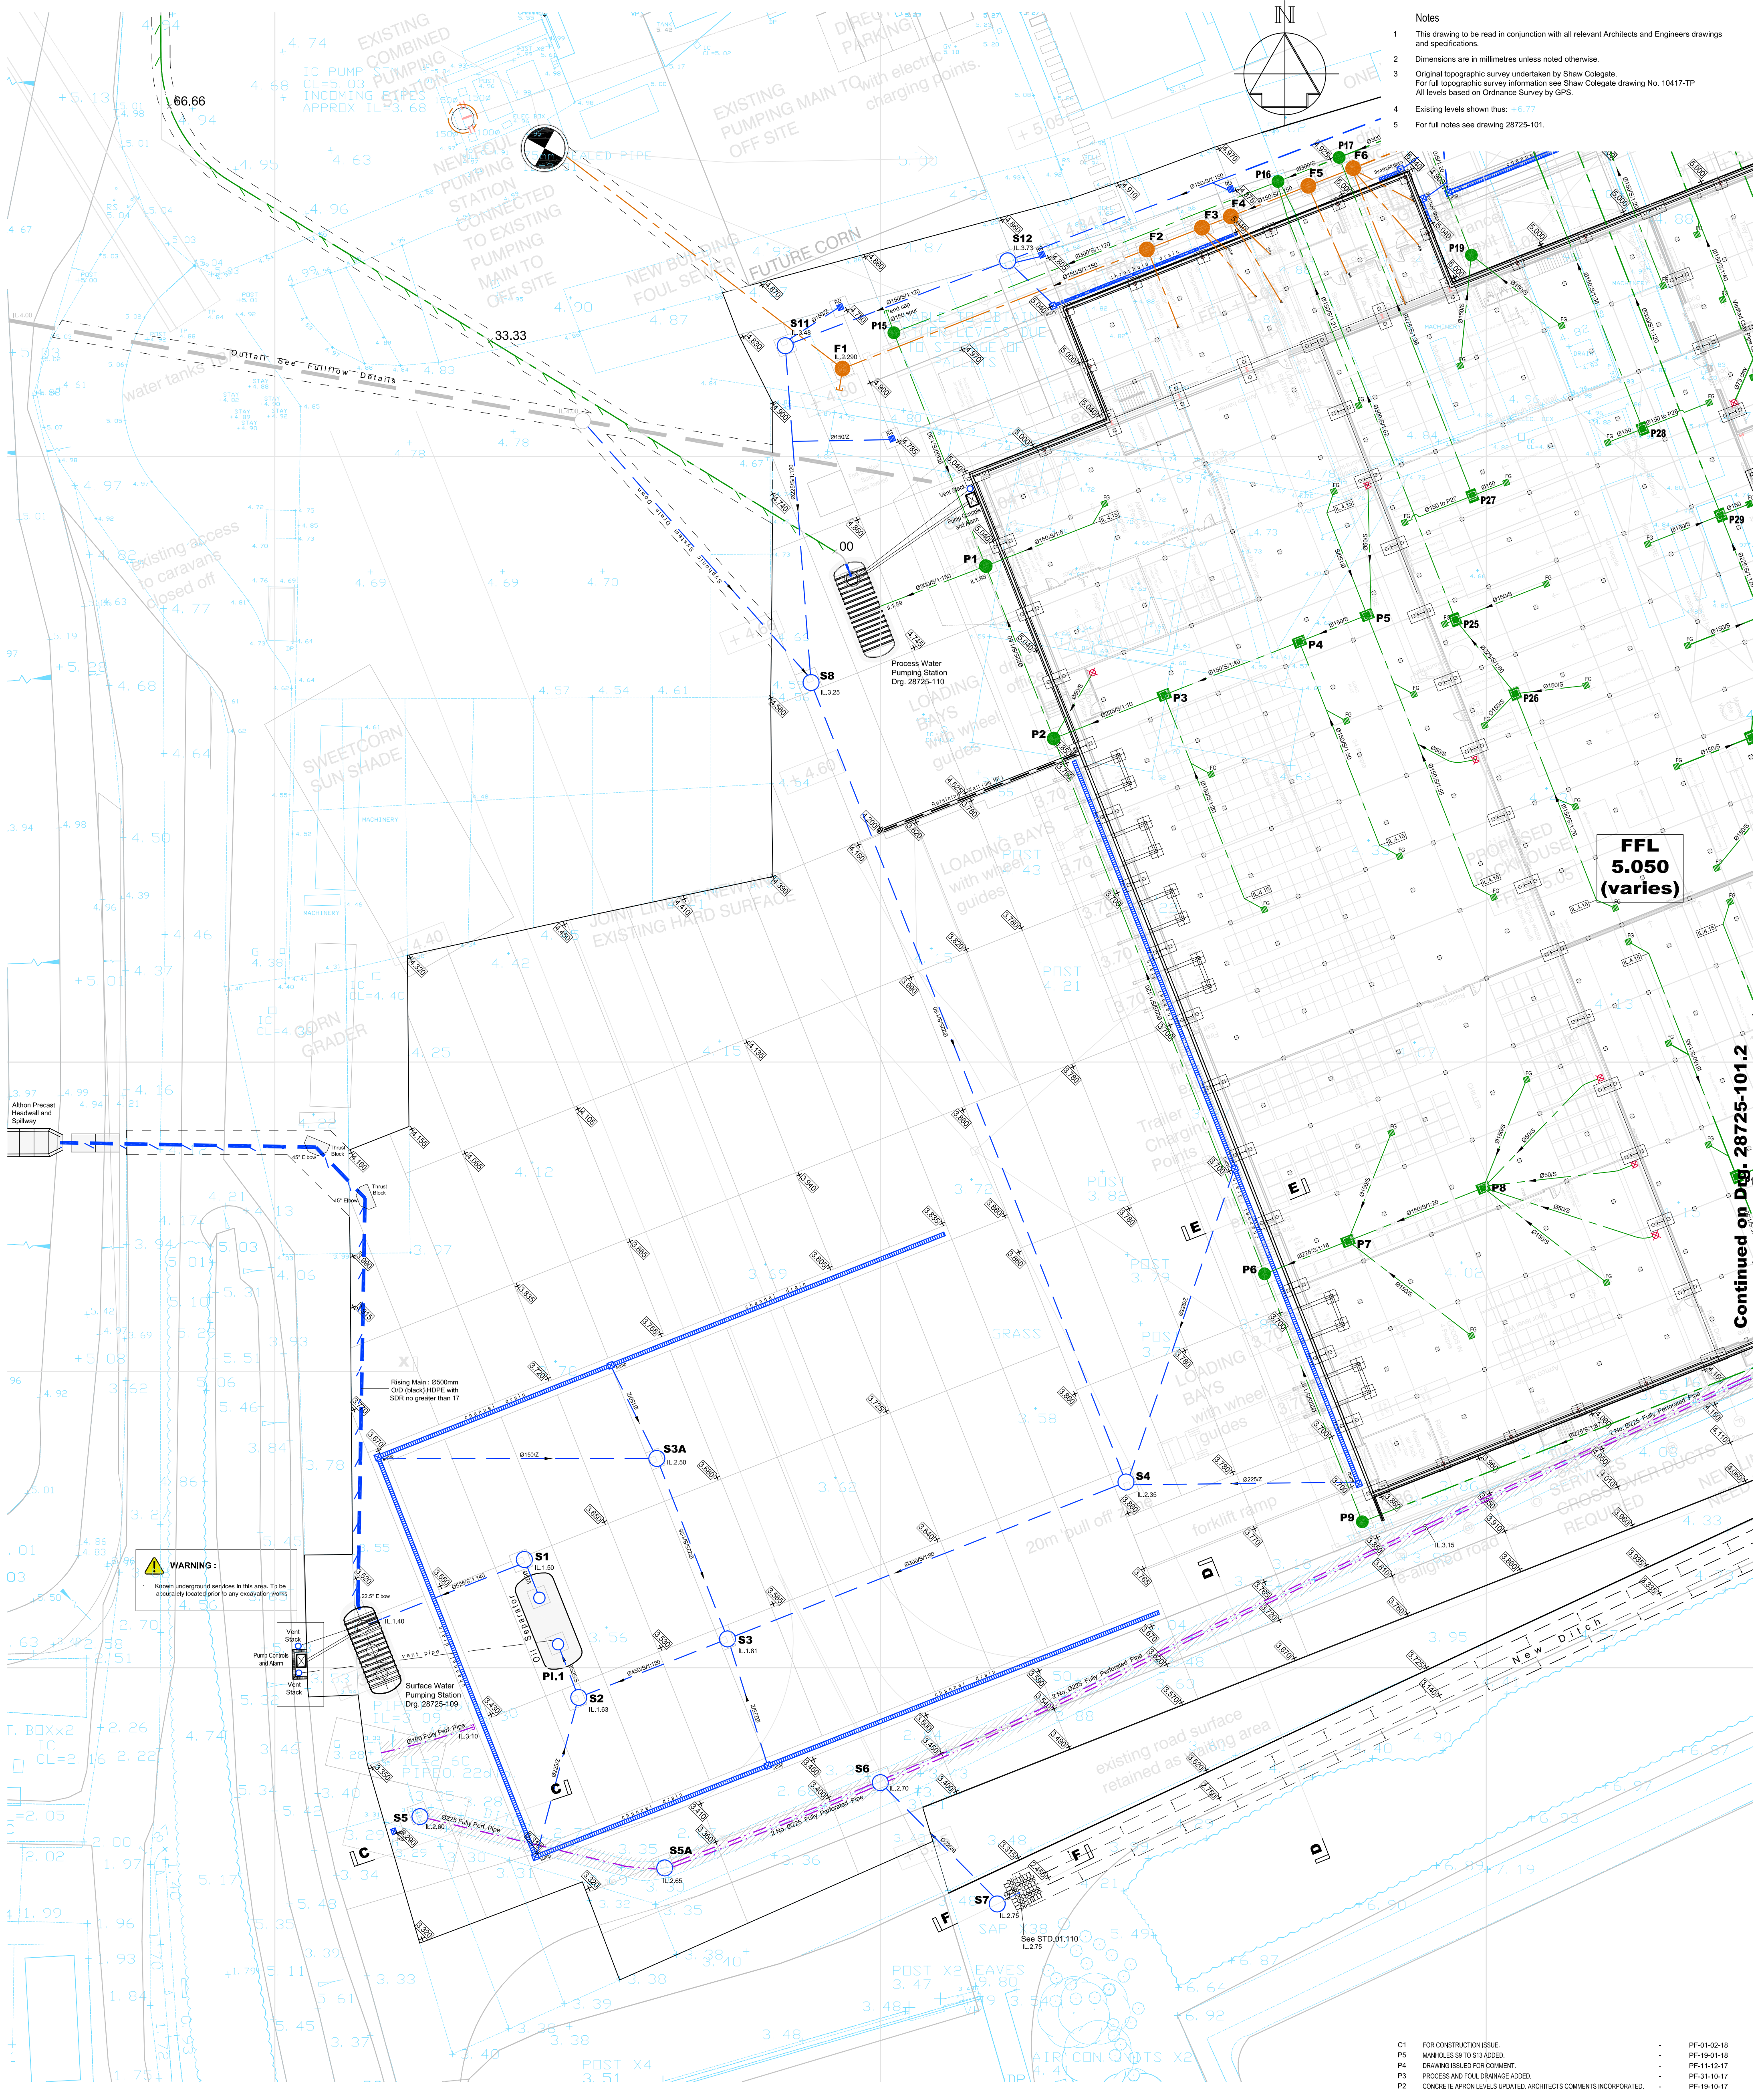

- Notes
- 1 This drawing to be read in conjunction with all relevant Architects and Engineers drawings and specifications.
 - 2 Dimensions are in millimetres unless noted otherwise.
 - 3 Original topographic survey undertaken by Shaw Colegate. For full topographic survey information see Shaw Colegate drawing No. 10417-TP. All levels based on Ordnance Survey by GPS.
 - 4 Existing levels shown thus: +6.77
 - 5 For full notes see drawing 28725-101.

REV	DESCRIPTION	CHECKED	DATE
C1	FOR CONSTRUCTION ISSUE.		
P5	MANHOLE S9 TO S10 ADDED.		
P4	DRAWING ISSUED FOR COMMENT.		
P3	PROCESS AND FOUL DRAINAGE ADDED.		
P2	CONCRETE APRON LEVELS UPDATED, ARCHITECTS COMMENTS INCORPORATED.		
PF-01-02-18			
PF-19-01-18			
PF-11-12-17			
PF-31-10-17			
PF-19-10-17			

- KEY
- Topographical Survey
 - Proposals
 - Proposed Surface Water Drains Ø 150 Unless Noted Otherwise
 - Surface Water Manhole/ Ø 450 Inspection Chamber/ Rodding Eye
 - Fully Perforated Pipe
 - Proposed Foul Water Drains Ø 100 Unless Noted Otherwise
 - Foul Water Manhole/ Ø 450 Inspection Chamber/ Rodding Eye
 - Internal Foul Manhole
 - Proposed Process Water Drains Ø 150 Unless Noted Otherwise
 - Process Water Manhole / Stainless Steel Floor Gully (see details)
 - Internal Process Water Manhole / Condensate drain discharging through stainless steel tundish and S.S. trapped floor gully
 - Gradient
 - Bed Type (See STD.01.85)
 - Pipe Diameter
 - Distance Chamber Centre to Chamber Centre
 - Direction of Fall
 - Channel Drain
 - Ditch to be Infilled. See Sections
 - Rising Main : Process : Foul : Surface Water
 - Trapped Road Gully (See STD.01.05)
 - Proposed Level

Consulting Civil & Structural Engineers
One Little London, Chichester, West Sussex PO19 1PP
Telephone: 01243 786471 Facsimile: 01243 779346
mail@archibaldshaw.co.uk www.archibaldshaw.co.uk

CLIENT
Barfoots of Botley

PROJECT
New Packhouse
Setter Farm, Pagham
Drainage General Arrangement (Sheet 1 of 2)

DRAWN BY PF	CHECKED BY VC	DESIGNED BY PF
SCALE @ A1 1:250	©DATE Oct. 2017	STATUS Construction
JOB NO. 28725	DRAWING NO. 101.1	REVISION C1