


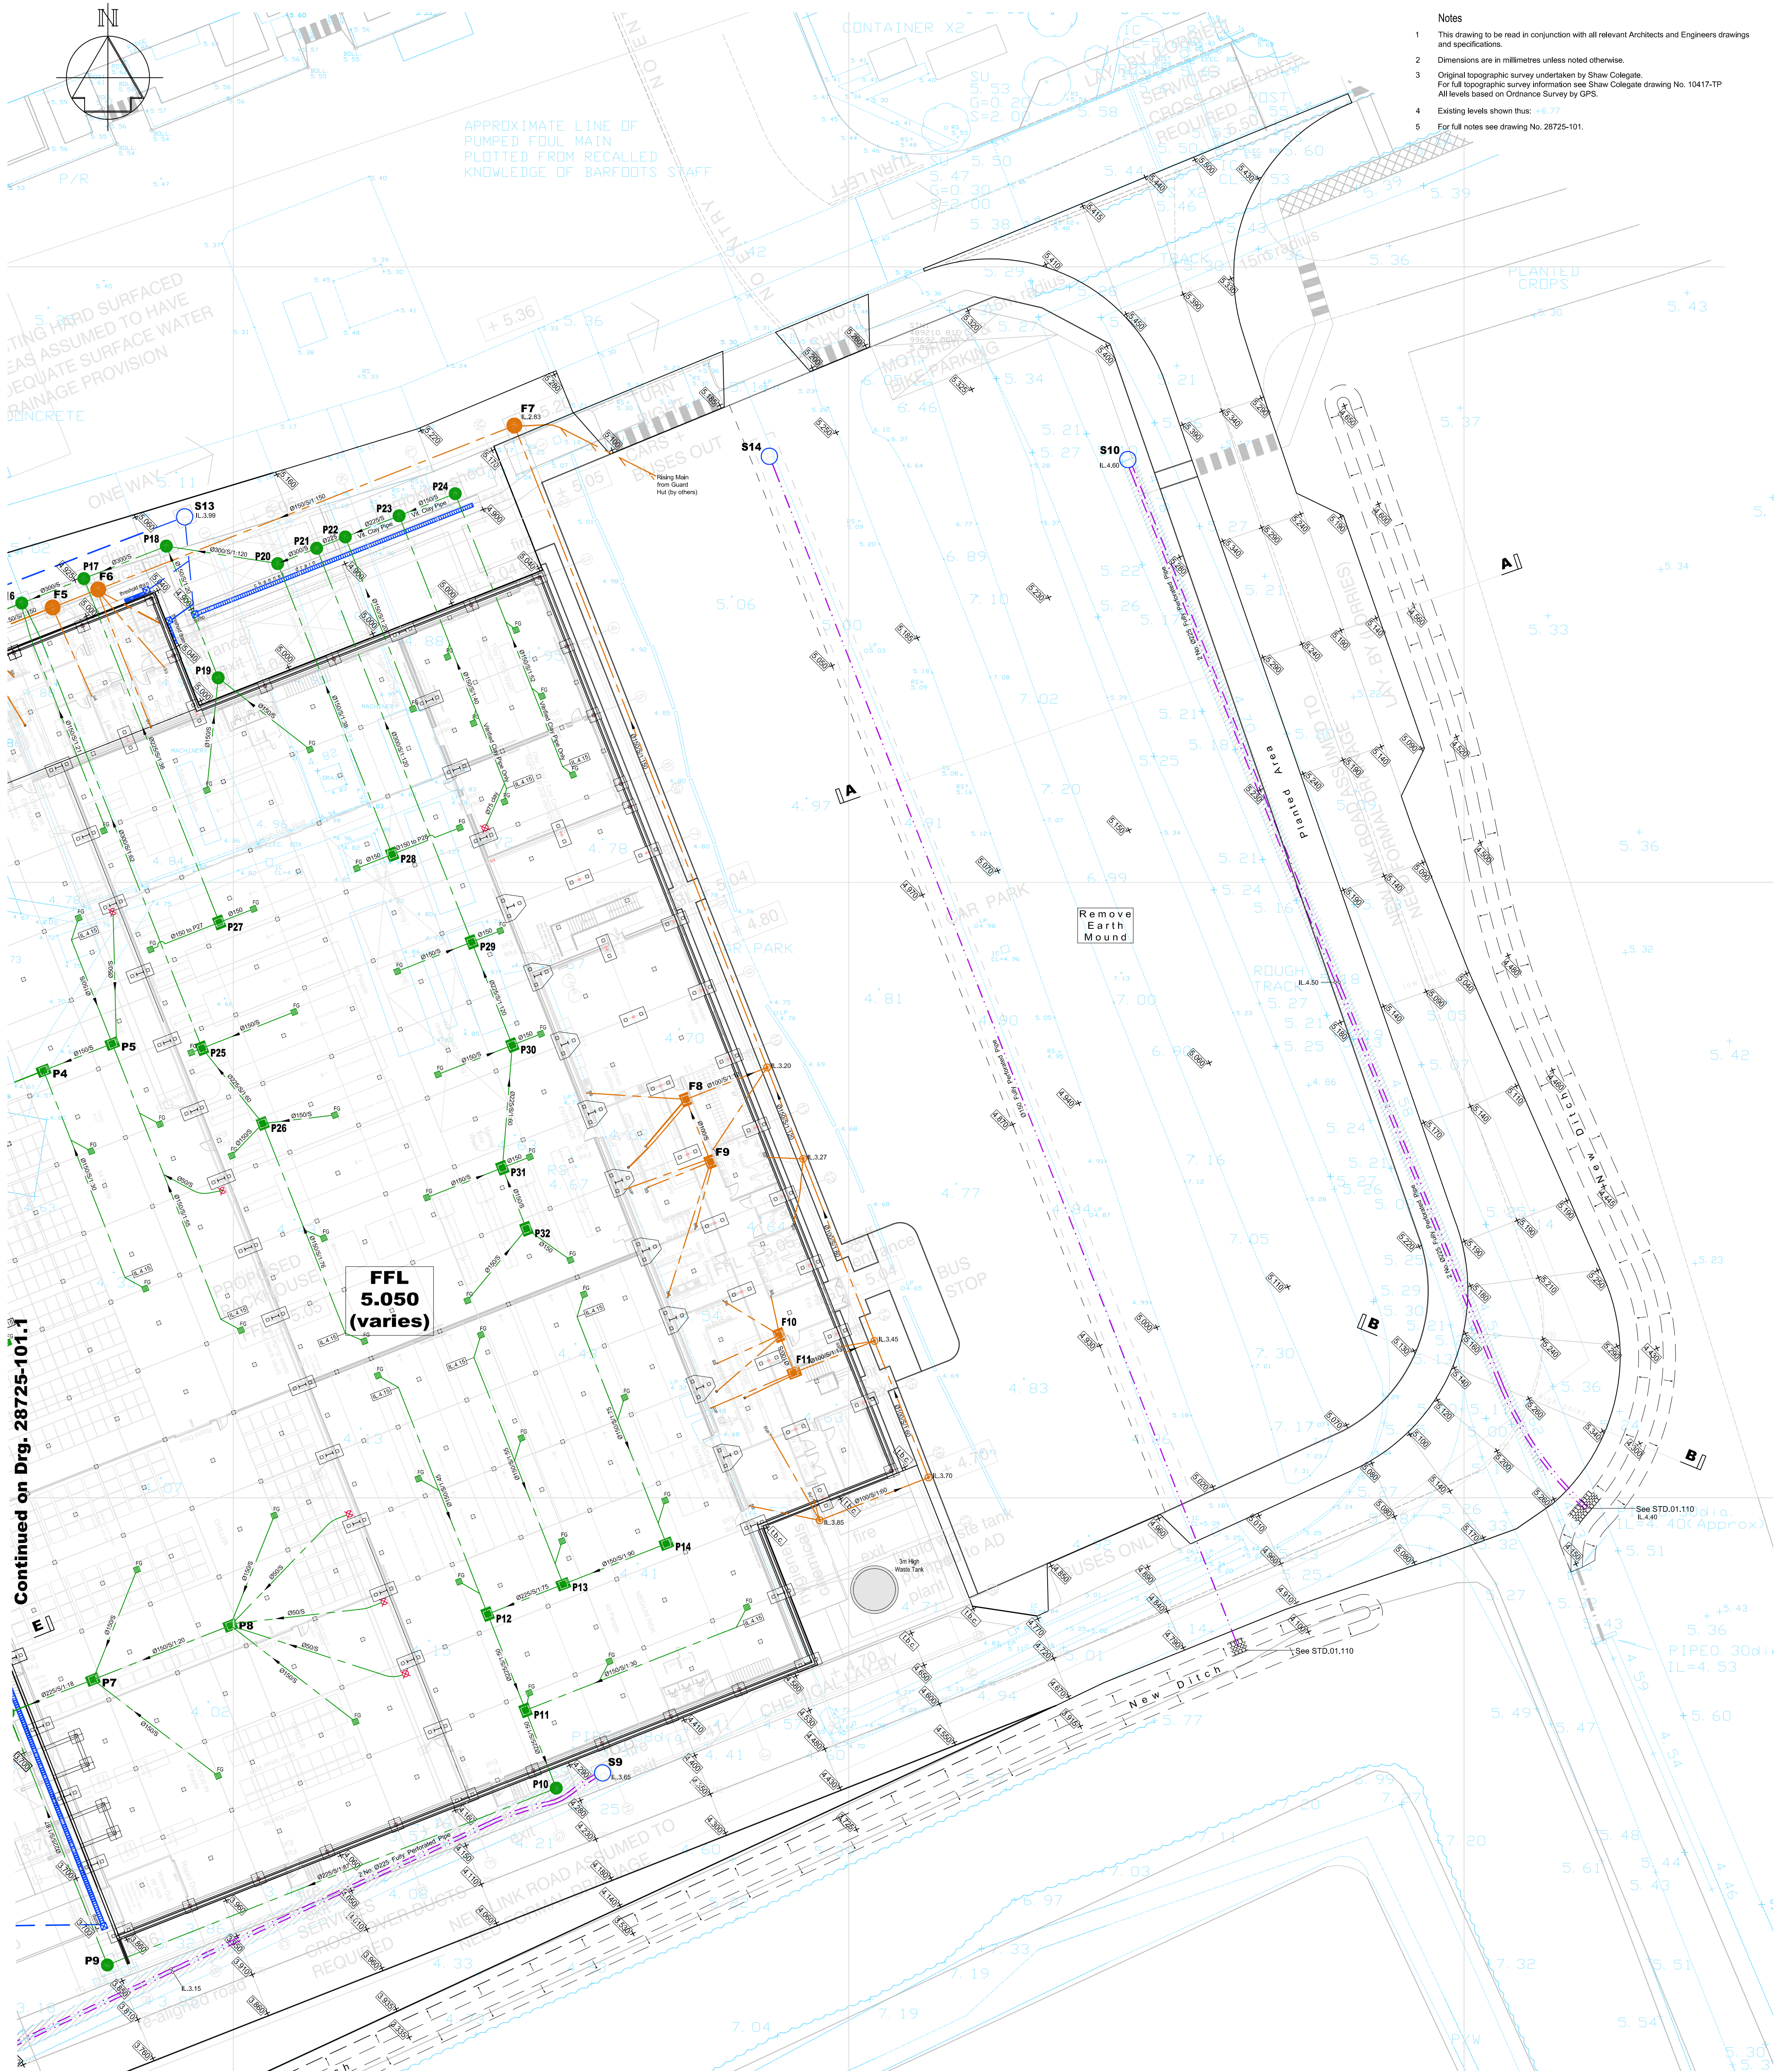

Continued on Drg. 28725-101.1

- Notes
- 1 This drawing to be read in conjunction with all relevant Architects and Engineers drawings and specifications.
 - 2 Dimensions are in millimetres unless noted otherwise.
 - 3 Original topographic survey undertaken by Shaw Colegate.
For full topographic survey information see Shaw Colegate drawing No. 10417-TP
All levels based on Ordnance Survey by GPS.
 - 4 Existing levels shown thus: +6.77
 - 5 For full notes see drawing No. 28725-101.

- KEY
- Topographical Survey
 - Proposals
 - Proposed Surface Water Drains Ø 150 Unless Noted Otherwise
 - Surface Water Manhole/ Ø 450 Inspection Chamber/ Rodding Eye
 - Fully Perforated Pipe
 - Proposed Foul Water Drains Ø 100 Unless Noted Otherwise
 - Foul Water Manhole/ 450 Inspection Chamber/ Rodding Eye
 - Internal Foul Manhole
 - Proposed Process Water Drains Ø 150 Unless Noted Otherwise
 - Process Water Manhole / Stainless Steel Floor Gulley (see details)
 - Internal Process Water Manhole / Condensate drain discharging through stainless steel tundish and S.S. trapped floor gulley
 - Gradient
 - Bed Type (See STD.01.85)
 - Pipe Diameter
 - Distance Chamber Centre to Chamber Centre
 - Direction of Fall
 - Channel Drain
 - Ditch to be Infilled. See Sections
 - Rising Main : Process : Foul : Surface Water
 - Trapped Road Gulley (See STD.01.05)
 - Proposed Level

C1 FOR CONSTRUCTION ISSUE.
P5 MINHOLES 90 TO S11 ADDED.
P4 DRAWING ISSUED FOR COMMENT.
P3 PROCESS AND FOUL DRAINAGE ADDED.
P2 ARCHITECTS COMMENTS INCORPORATED.

PF-01-02-18
PF-19-01-18
PF-11-12-17
PF-31-10-17
PF-19-10-17

REV	DESCRIPTION	CHECKED	DATE

Archibald Shaw

Consulting Civil & Structural Engineers
One Little London, Chichester, West Sussex, PO19 1PP
Telephone: 01243 786471 Facsimile: 01243 779346
mail@archibaldshaw.co.uk www.archibaldshaw.co.uk

CLIENT
Barfoots of Botley

PROJECT
New Packhouse
Setter Farm, Pagham
Drainage General Arrangement (Sheet 2 of 2)

DRAWN BY	CHECKED BY	DESIGNED BY
PF	VC	PF

SCALE @ A1	© DATE	STATUS
1:250	Oct. 2017	Construction

JOB NO.	DRAWING NO.	REVISION
28725	101.2	C1

ARUN DISTRICT COUNCIL P13712/DOC