


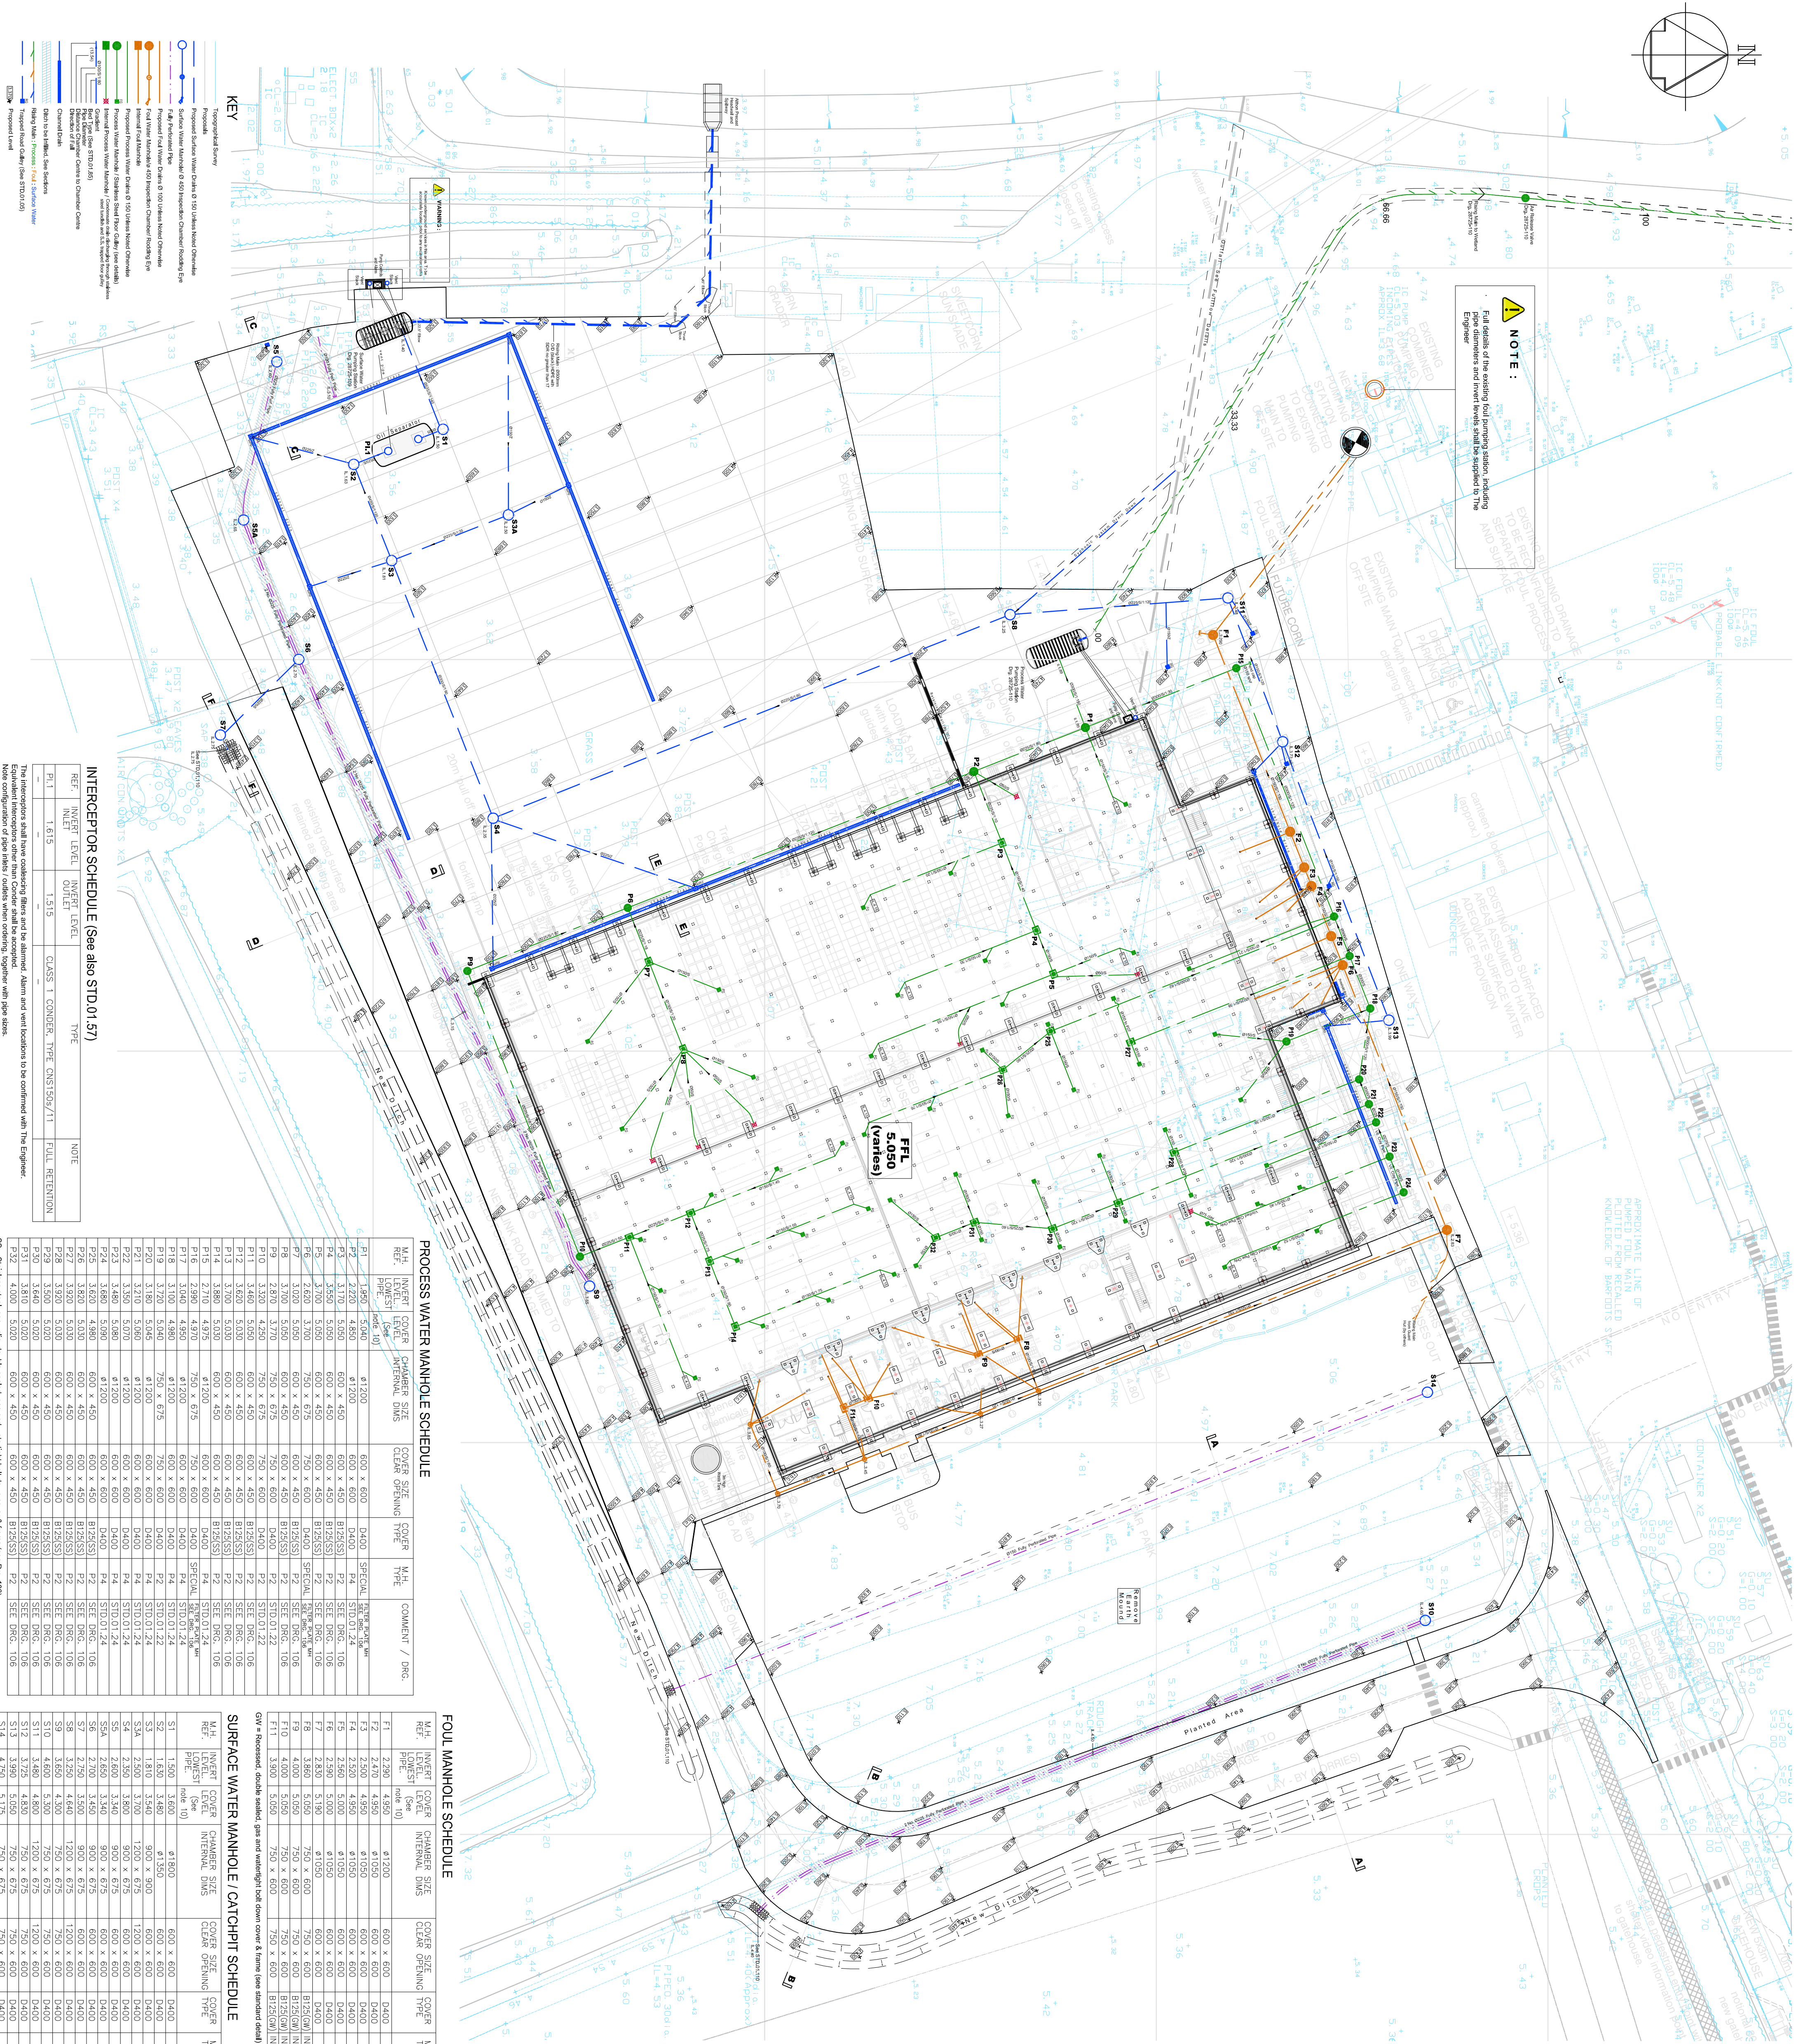


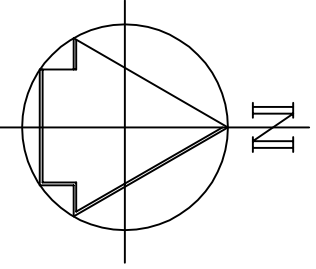

1. The drawing to be used in conjunction with all relevant Architect and Engineers drawings and specifications.
2. Dimensions are in millimetres unless noted otherwise.
3. Original topographic survey undertaken by Shaw Colegate drawing No. 10417-TP and all topographic survey undertaken by Shaw Colegate drawing No. 10417-TP.
4. Existing levels shown here.
7. Details of existing services & utilities shall be confirmed by the contractor on site prior to the construction of any works.
8. Sewers of existing diameters shall be laid out to suit in accordance, unless backfalls are present.
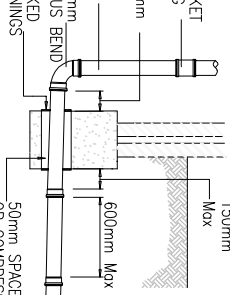

- [illegible]

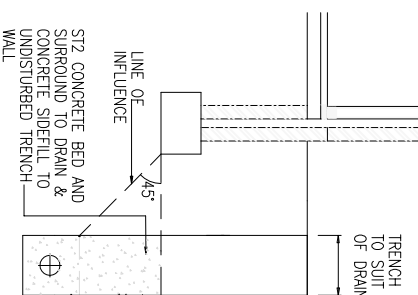

- [illegible]

C1	FOR CONSTRUCTION ISSUE.	PF-09-02-18
P4	MANHOLES S9 TO S10 ADDED.	PF-1-9-01-18
P3	DRAWING ISSUED FOR COMMENT.	PF-1-12-17
P2	SURFACE WATER & PROCESS WATER DRAIN PIPE SIZES UPDATED.	PF-09-11-17

REV	DESCRIPTION	CHECKED	DATE
	Archibald Shaw 		
	Consulting Civil & Structural Engineers One Little London, Chichester, West Sussex, PO19 1PP Telephone: 01243 798471 Facsimile: 01243 779346 Email: info@archibaldshaw.co.uk www.archibaldshaw.co.uk		

CLIENT	Barfords of Boley
PROJECT	New Packhouse Selfer Farm, Pagham Drainage General Arrangement

DRAWN BY PF	CHECKED BY VC	DESIGNED BY PF
SCALE @ A1 1:400	@ DATE Oct. 2017	STATUS Construction