



Scale 1:50

Scale 1:50

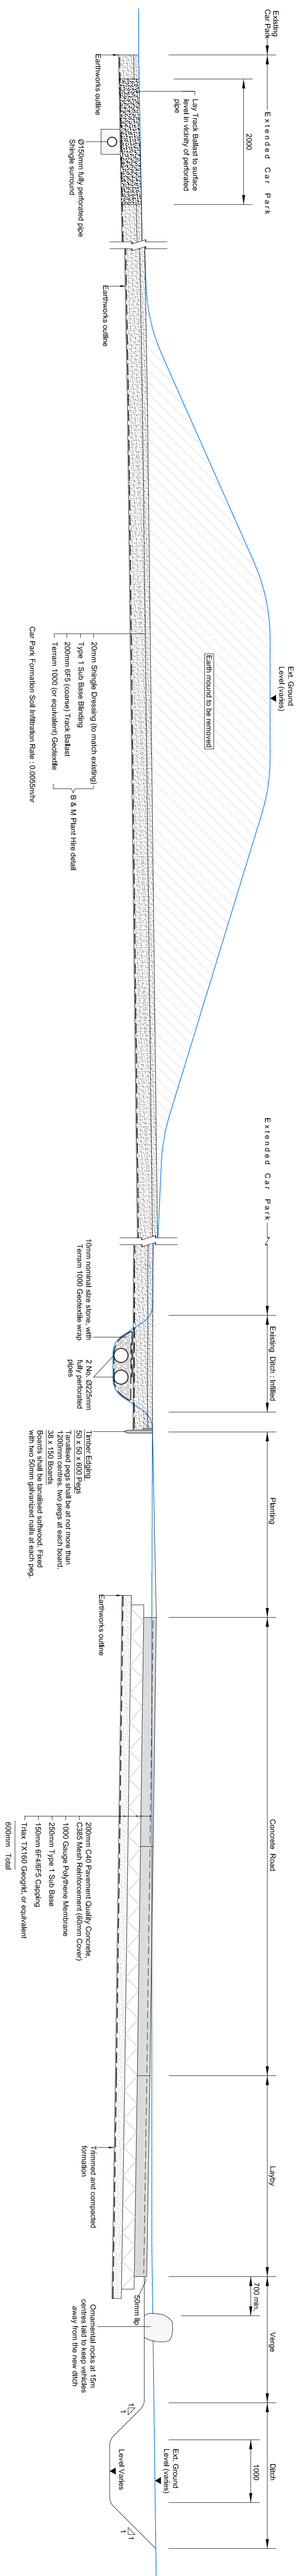


Scale 1:50

Scale 1:50

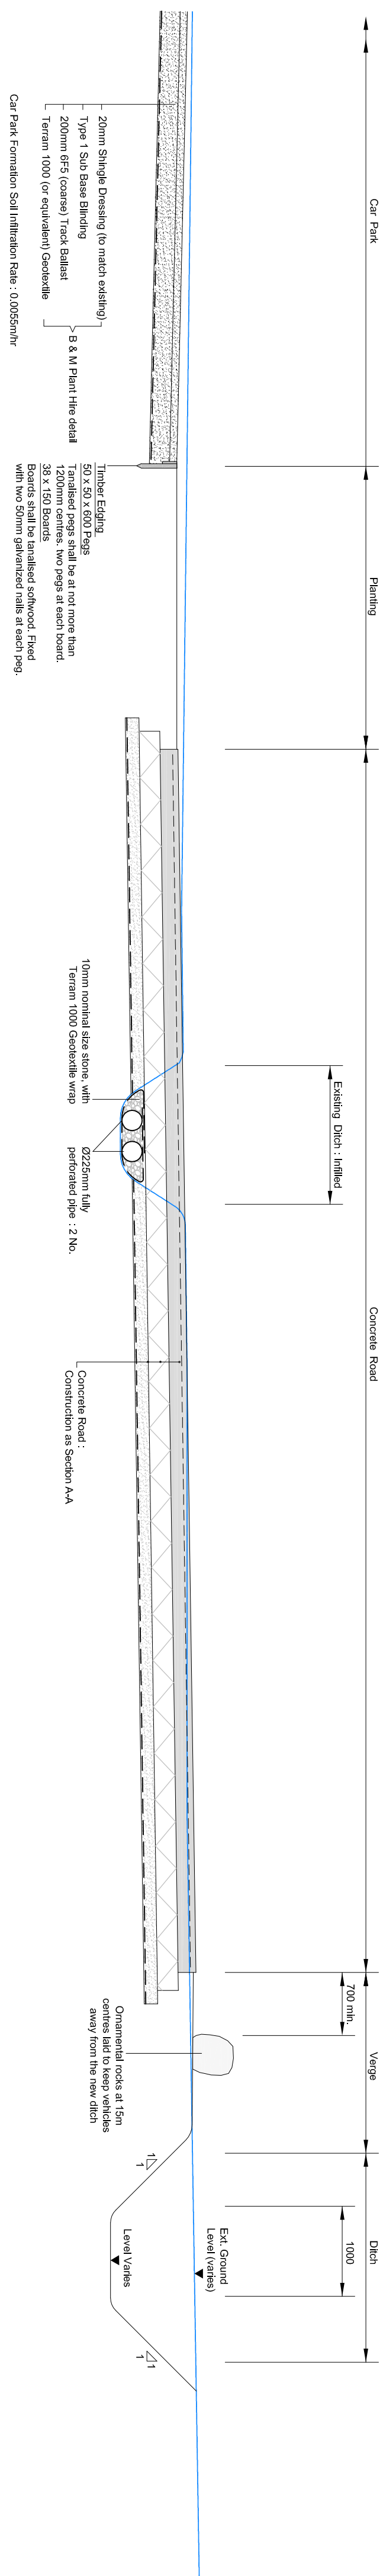

Scale 1:50

Scale 1:50

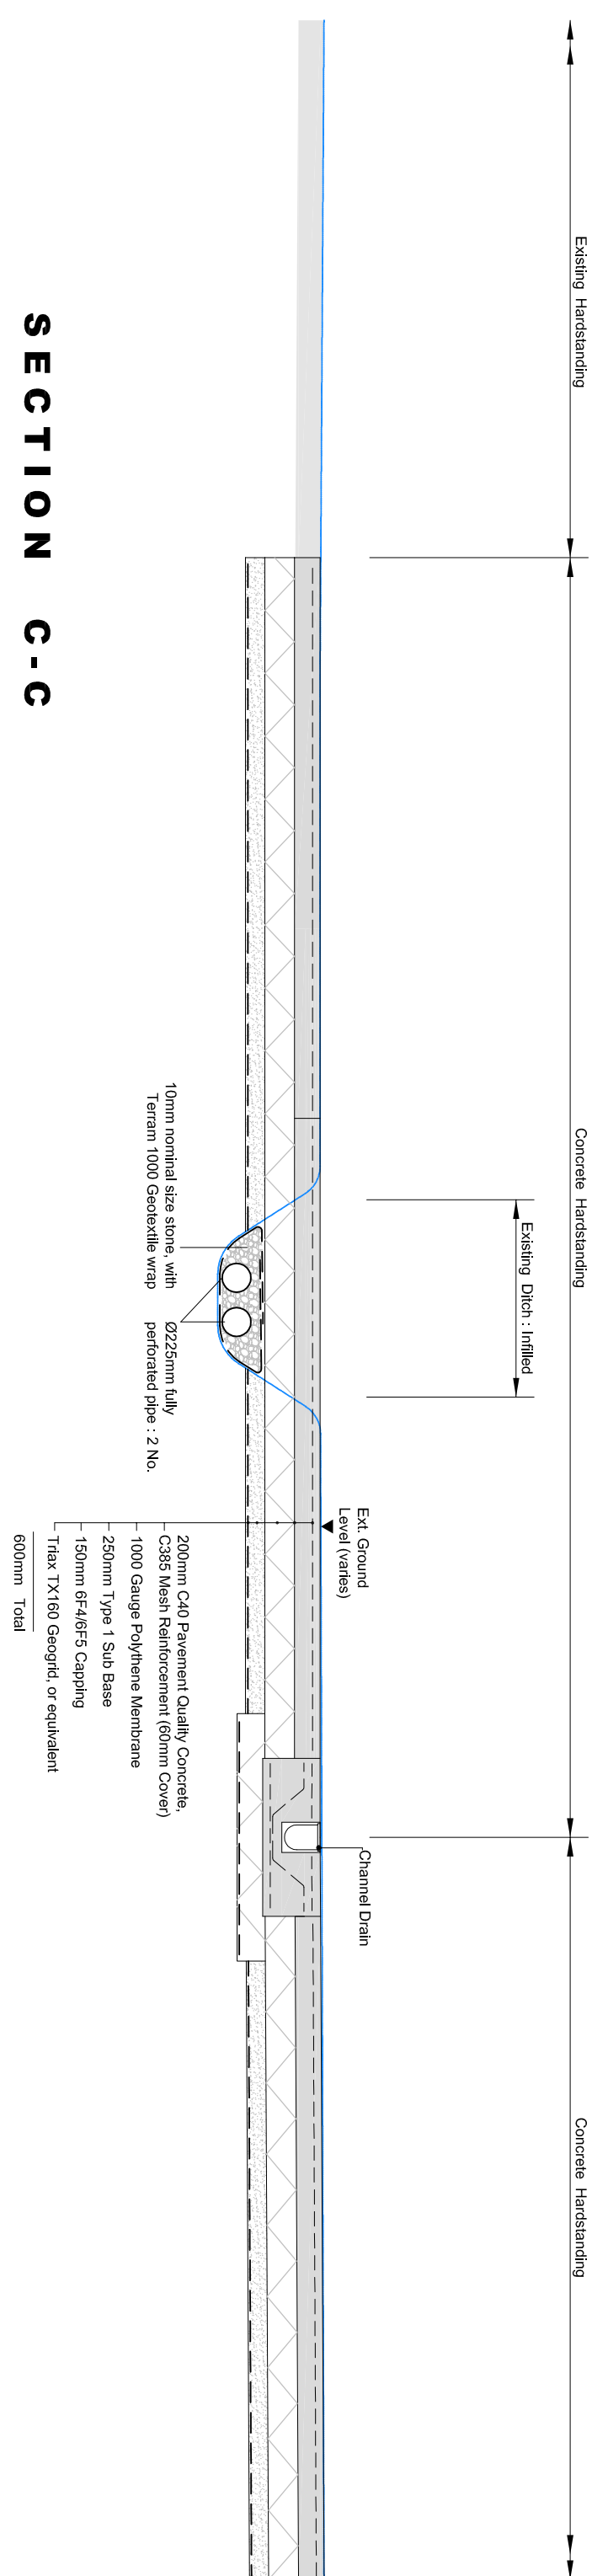

REV	DESCRIPTION	CHECKED	DATE
C1	FOR CONSTRUCTION ISSUE.	-	PF-28-02-18
P1	EXTENDED CAR PARK CONSTRUCTION UPDATED.	-	PF-24-01-18
P2	DRAWING ISSUED FOR COMMENT.	-	PF-11-12-17
P3	FOR COMMENT.	-	PF-01-10-17
P4	CLARIFIED TO ON-COMMENTAL, ROCKS SHOWN.	-	PF-20-10-17
P2	STONE DRESSING OVER TYPE 1 SHOWAL.	-	PF-11-10-17



Archibald Shaw

Consulting Civil & Structural Engineers
One Little London Chichester West Sussex PO19 1PP
Telephone: 01243 786471 Facsimile: 01243 779346
mail@archbaldshaw.co.uk www.archbaldshaw.co.uk

Barfoots of Botley

New Packhouse
Setter Farm, Pagham

Section:

DRAWN BY	CHECKED BY	DESIGNED BY
PF	VC	PF

as shown	Oct. 2017	Construction
JOB NO.	DRAWING NO.	REVISION

1. This drawing to be used in conjunction with all relevant Architects and Engineers drawings and specifications.
2. Dimensions are in millimetres unless noted otherwise.
6. For General Notes see drawing 2017-25-100.
