


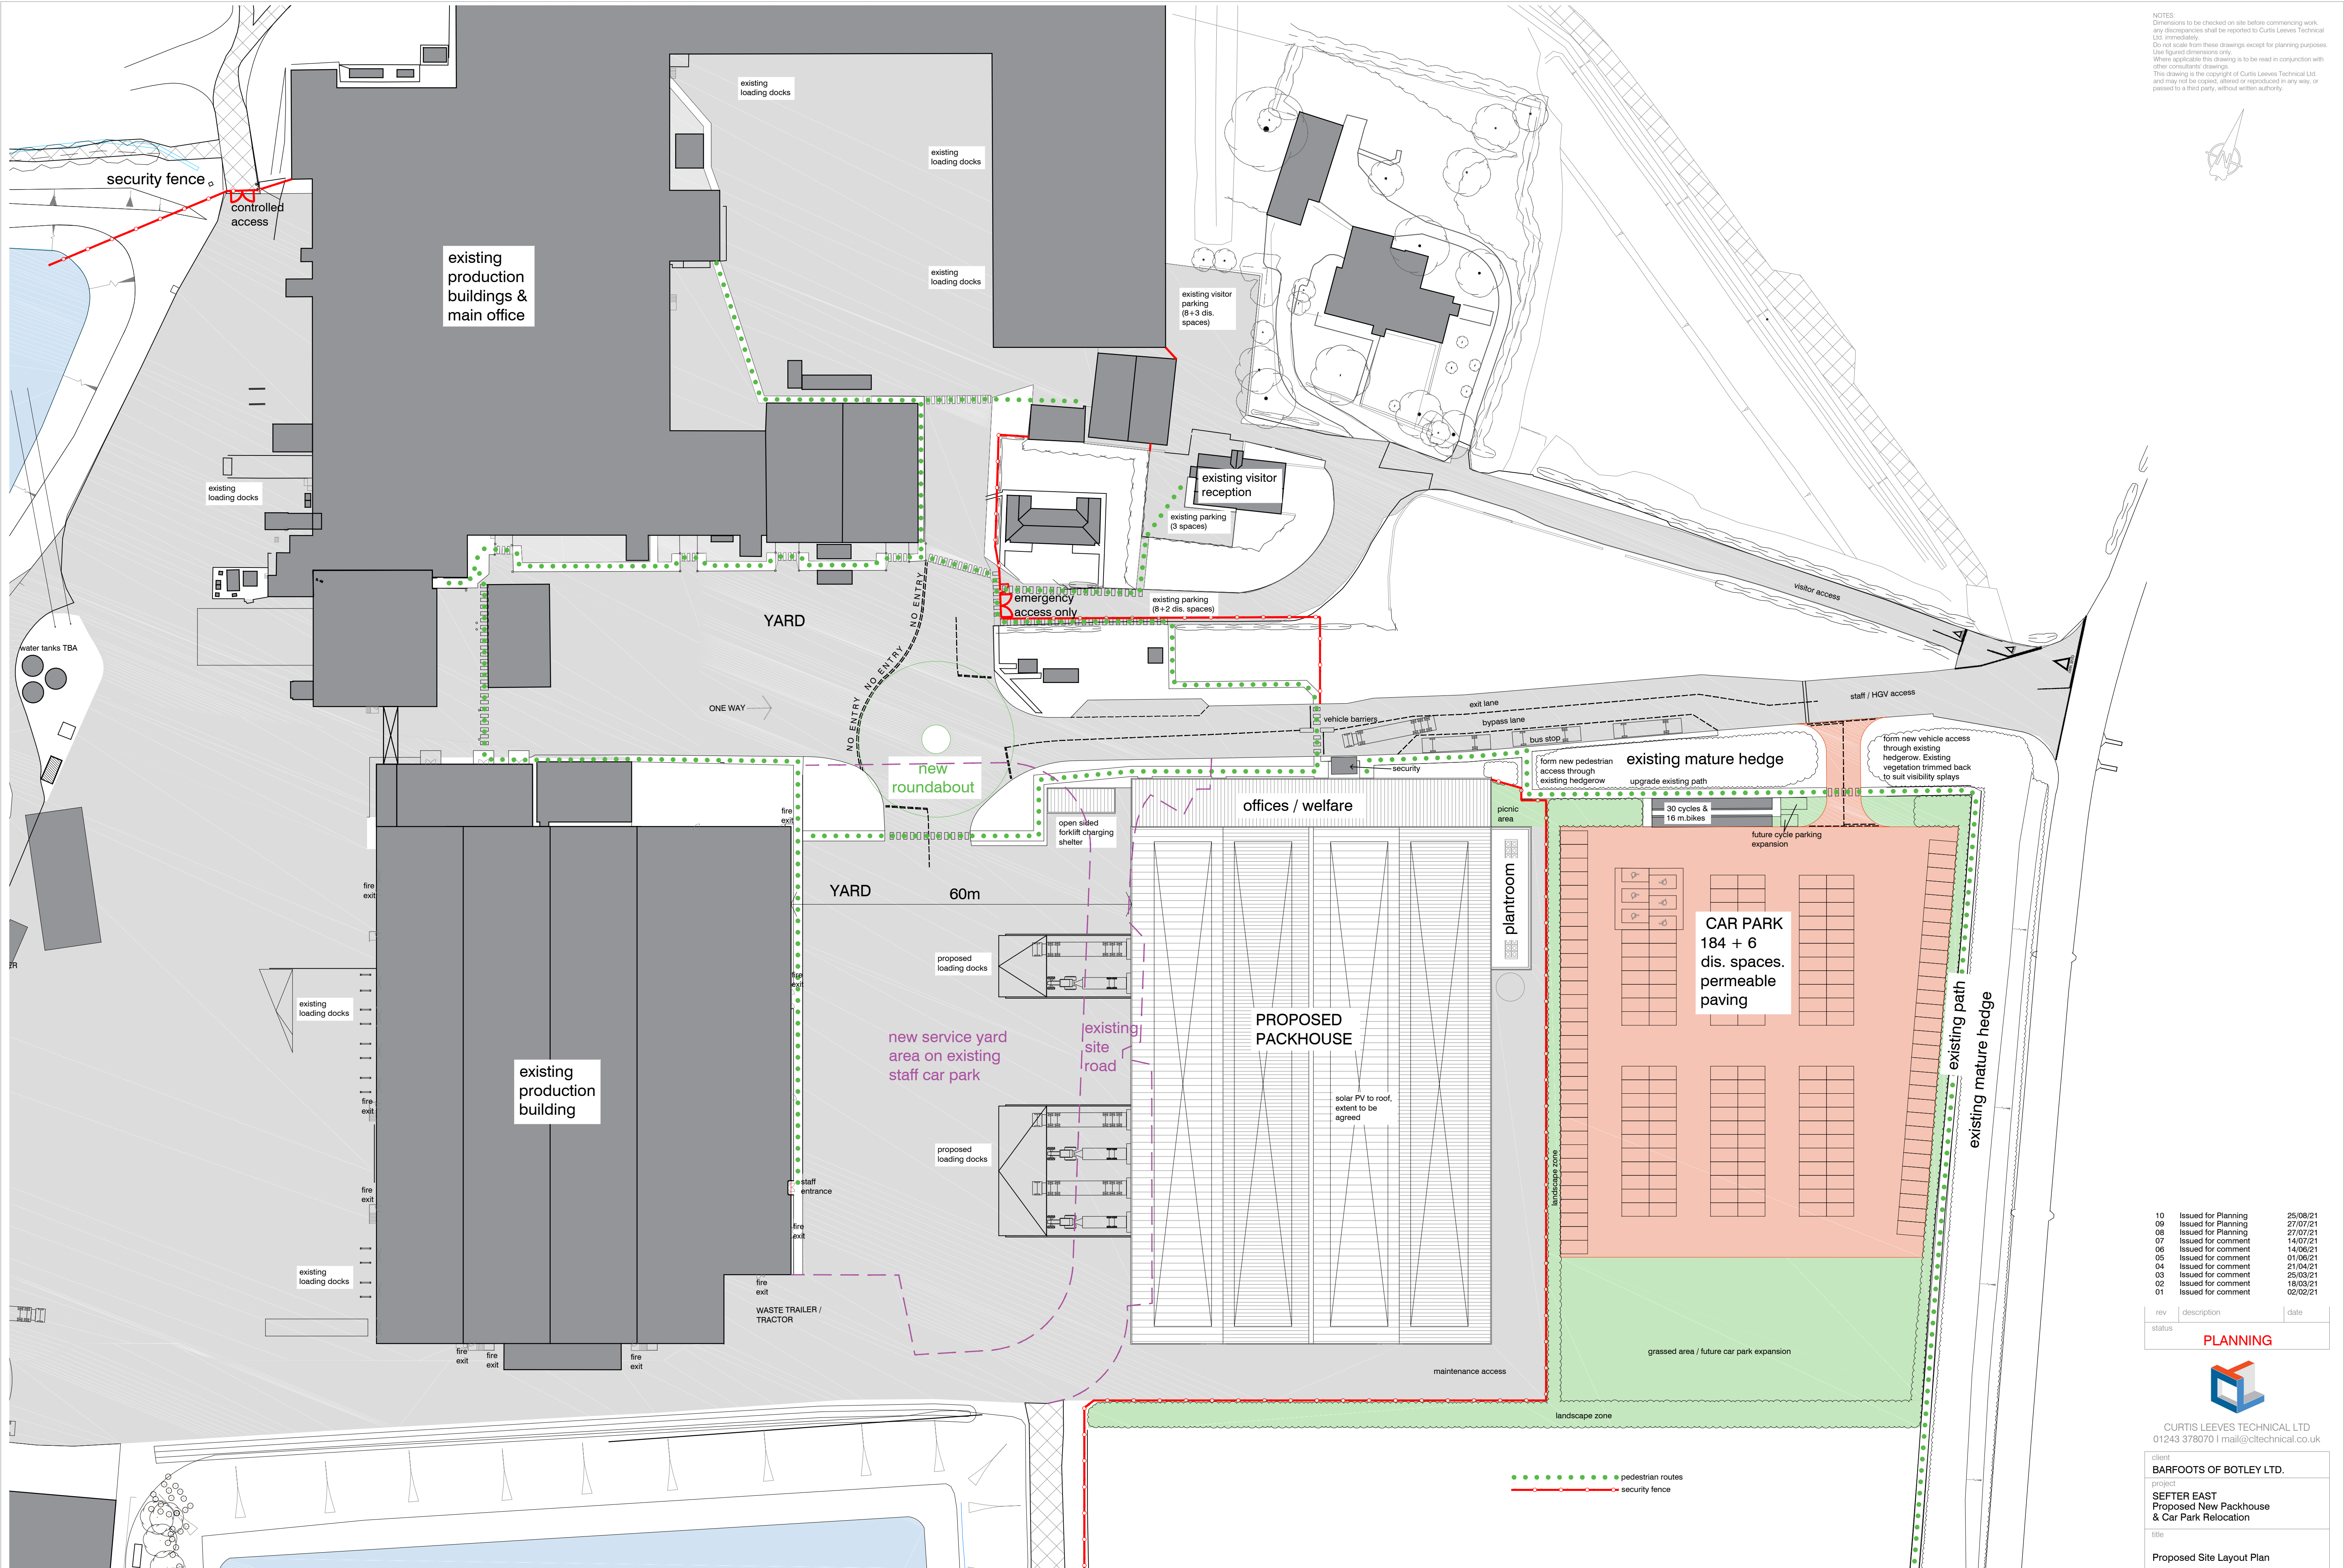

Proposed Site Layout Plan

0m 10m 20m 30m 40m 50m
Scale Bar 1:500

NOTES:
Dimensions to be checked on site before commencing work.
any discrepancies shall be reported to Curtis Lees Technical Ltd. immediately.
Do not scale from these drawings except for planning purposes.
Use figured dimensions only.
Where applicable this drawing is to be read in conjunction with other consultants drawings.
This drawing is the copyright of Curtis Lees Technical Ltd. and may not be copied, altered or reproduced in any way, or passed to a third party, without written authority.



10	Issued for Planning	25/08/21
09	Issued for Planning	27/07/21
08	Issued for Planning	27/07/21
07	Issued for comment	14/07/21
06	Issued for comment	14/06/21
05	Issued for comment	01/06/21
04	Issued for comment	21/04/21
03	Issued for comment	25/03/21
02	Issued for comment	18/03/21
01	Issued for comment	02/02/21

rev	description	date
status		
PLANNING		



CURTIS LEEVES TECHNICAL LTD
01243 378070 | mail@cltechnical.co.uk

client	BARFOOTS OF BOTLEY LTD.		
project	SEFTER EAST Proposed New Packhouse & Car Park Relocation		
title	Proposed Site Layout Plan		

date	scale @ A1	drawn	chkd
Jan. 2021	1:500	GBC	GBC
project no.	drawing no.	rev	
2102	005	10	