xx = shrubs to remove

TITLE NUMBER

WSX298576

WEST SUSSEX : ARUN

N

ORDNANCE SURVEY MAP REFERENCE: SZ8998SE

SCALE 1:1250

©CROWN COPYRIGHT. Produced by HMLR. Further reproduction in whole or in part is prohibited without the prior written permission of Ordnance Survey. Licence Number GD 272728.

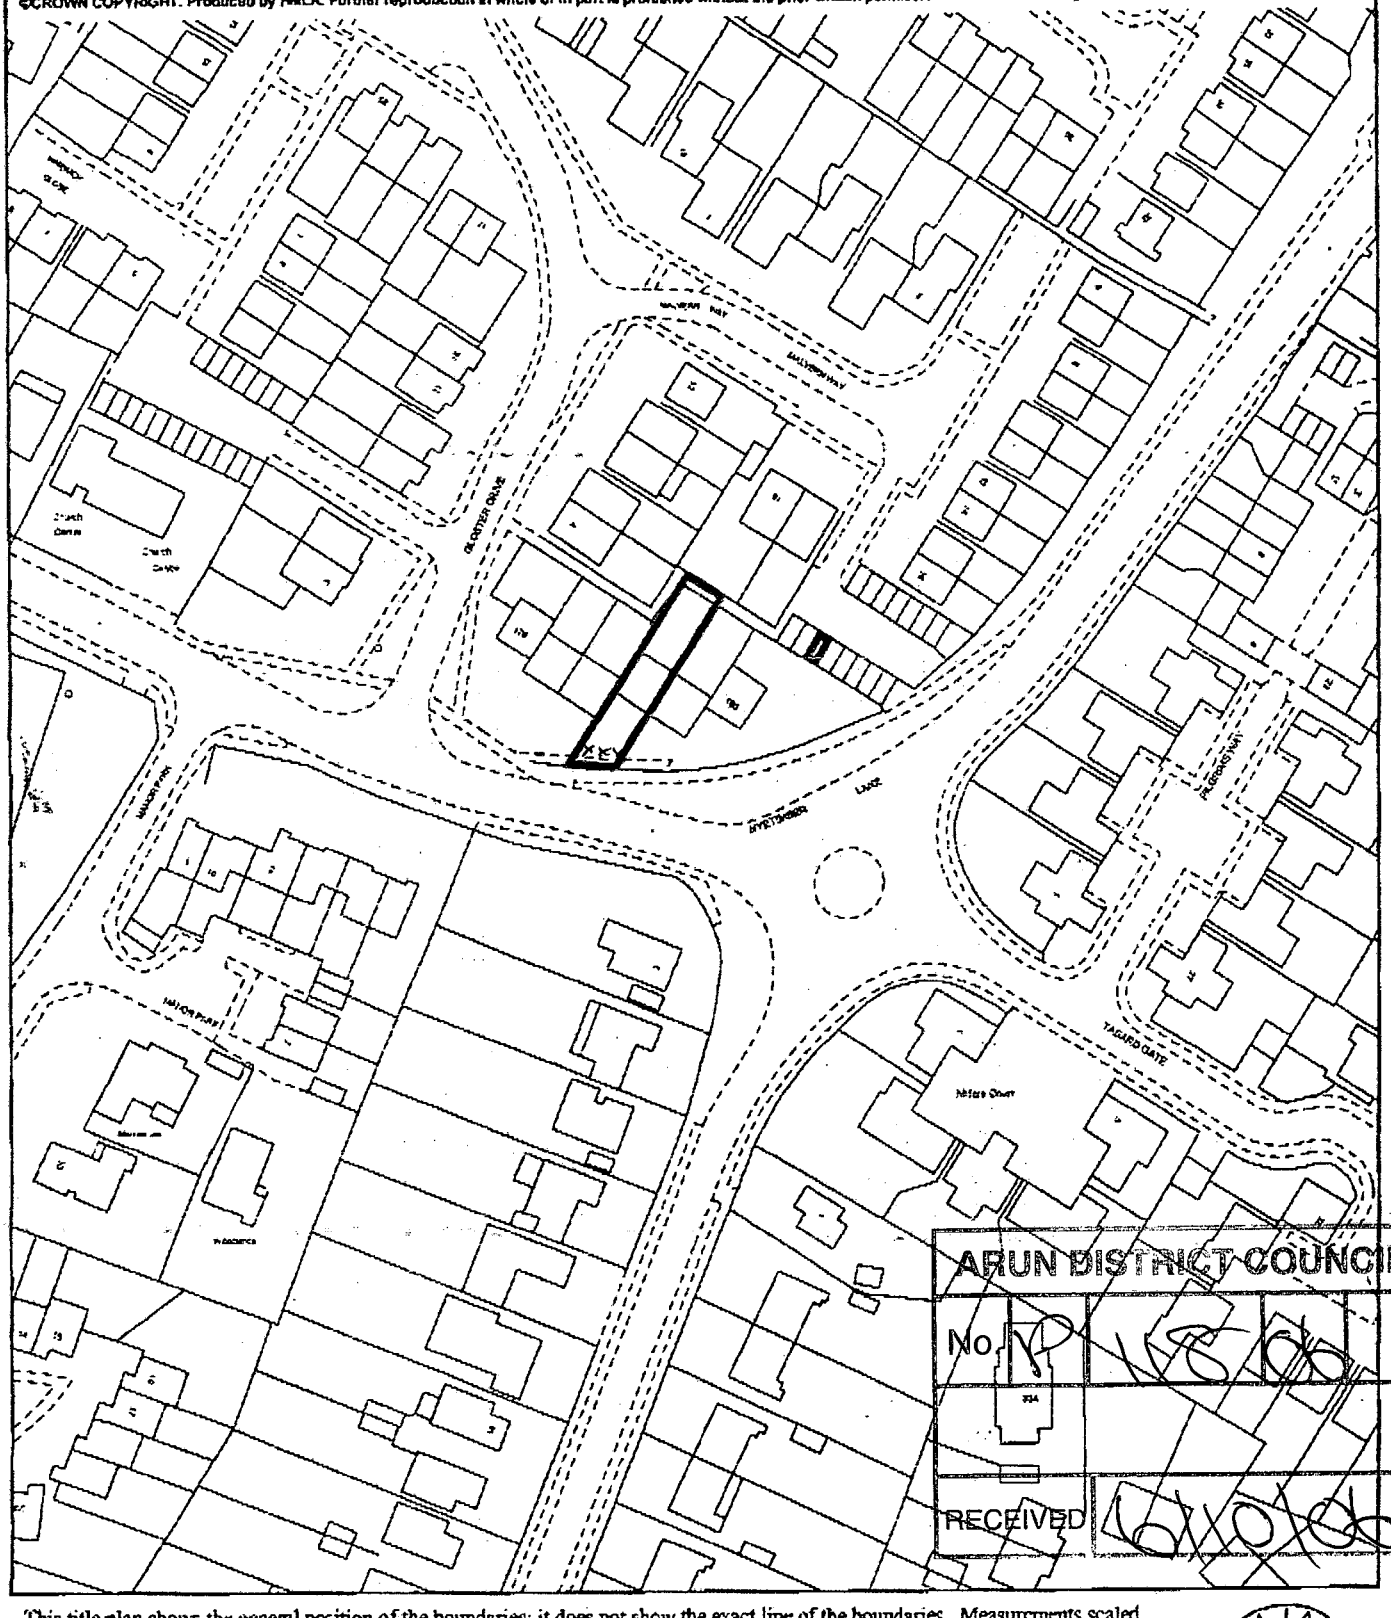

ARUN DISTRICT COUNCIL

No P/118/06

RECEIVED 16/10/06

This title plan shows the general position of the boundaries: it does not show the exact line of the boundaries. Measurements scaled from this plan may not match measurements between the same points on the ground. For more information see Land Registry Public Guide 7 - *Title Plans*.

This official copy shows the state of the title plan on **28 April 2006** at **11:52:20**. It may be subject to distortions in scale.

Under s.67 of the Land Registration Act 2002, this copy is admissible in evidence to the same extent as the original.

Issued on 28 April 2006.

This title is dealt with by the **Portsmouth District Land Registry**.

H.M. LAND REGISTRY JB 04/2006