






roof plan
1:200

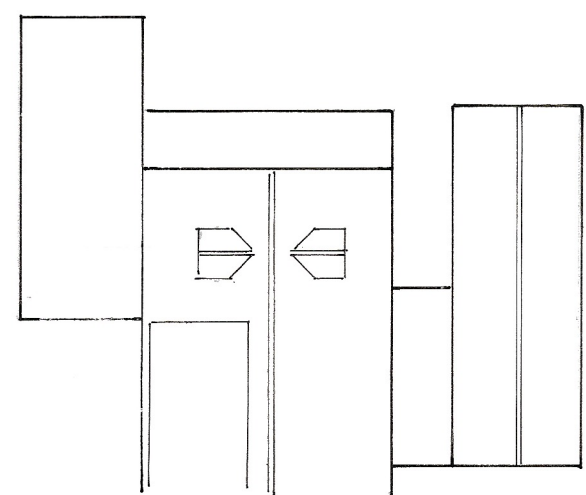


west

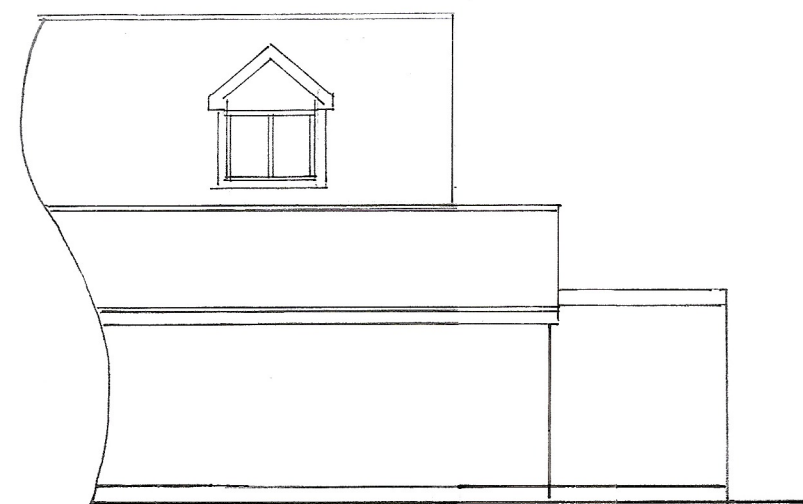


south
1:100

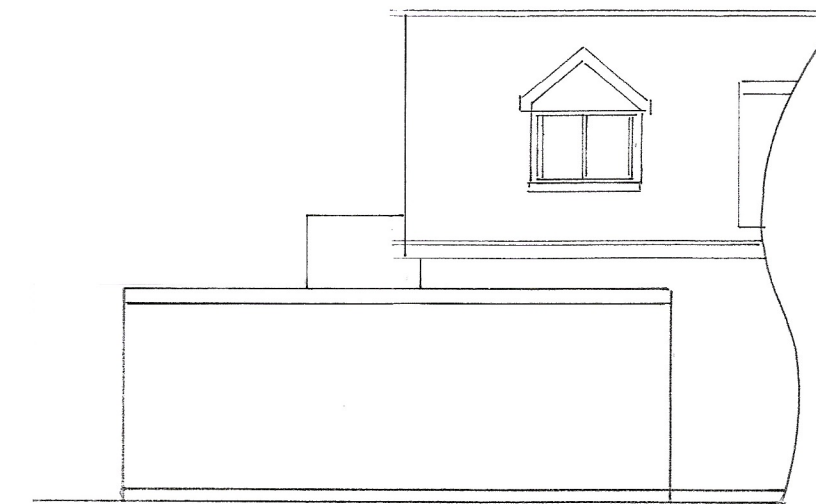

east

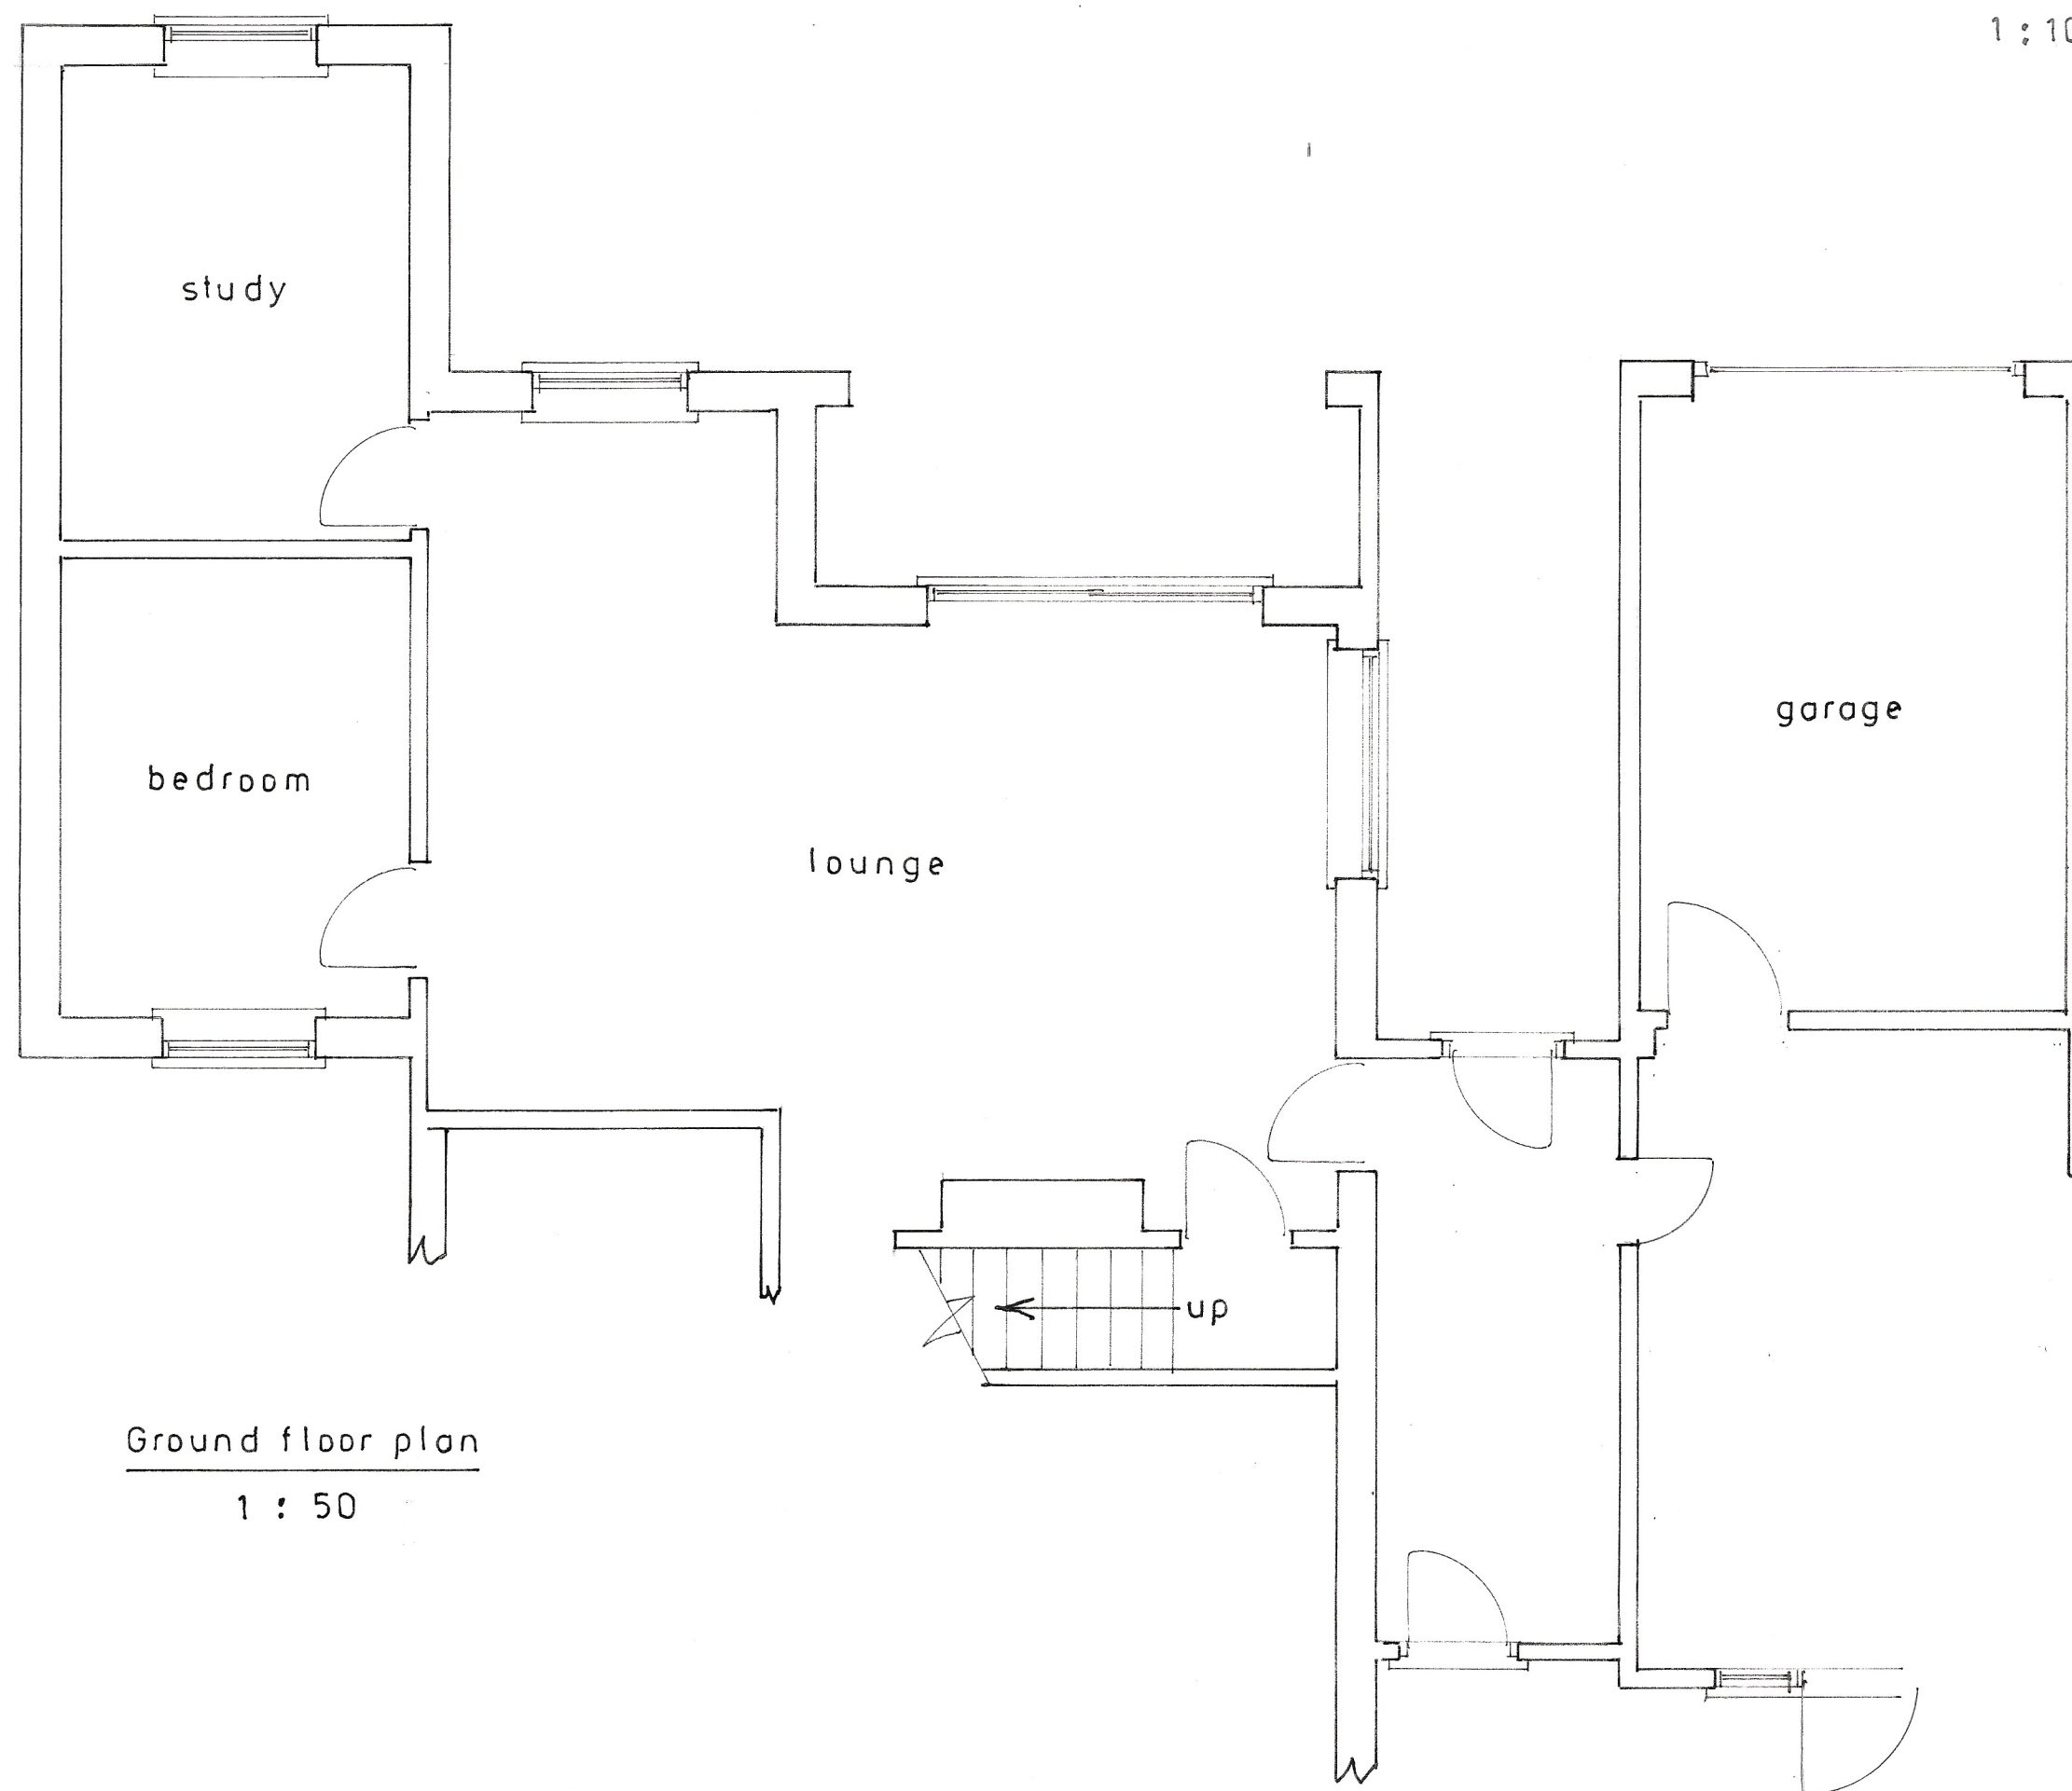

Ground floor plan
1:50

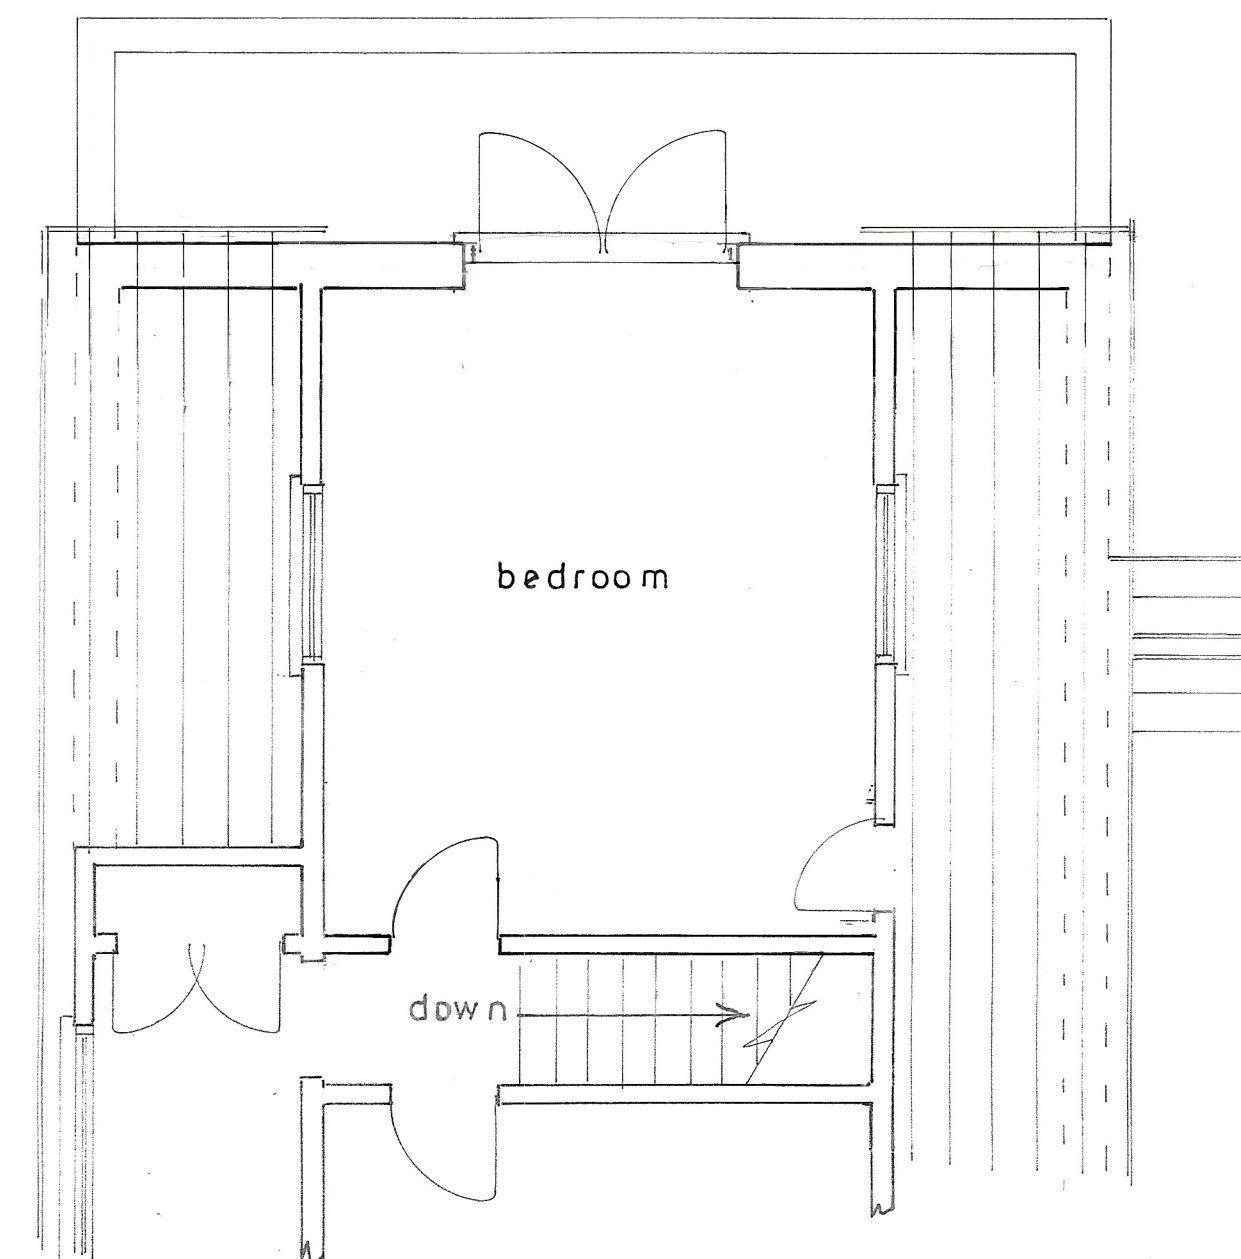

1st floor plan

sheet 3 of 3

Existing

PROPOSED EXTERNAL AND INTERNAL ALTERATIONS AT 35, SEA LANE, PAGHAM
FOR MR. & MRS. P. CURTIS.

Bryan Butcher
Rainbow Cottage
Nyetimber Lane
Bognor Regis PO21 3JX
01243 266871
07973 233442
bryan.butcher@btinternet.com
www.bryanbutcher.com