



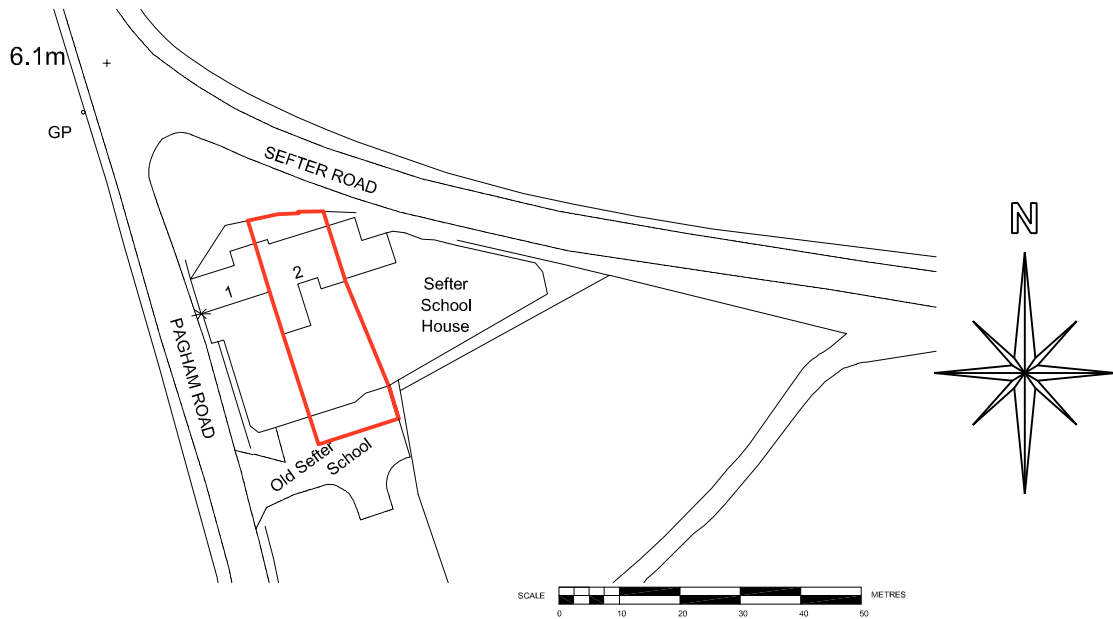

LOCATION PLAN - 1/1250

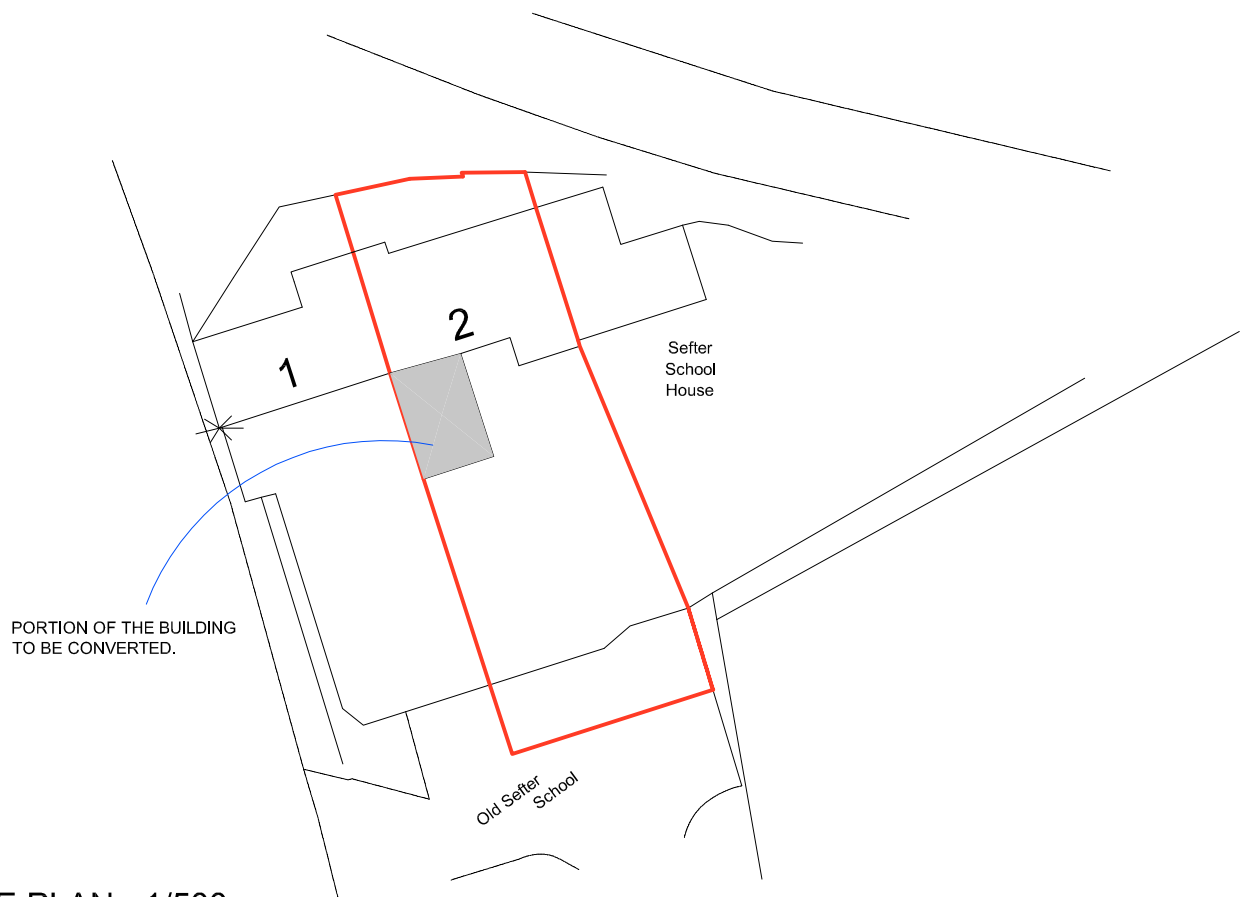

SITE PLAN - 1/500

SUSSEX BUILDING CONSULTANCY LIMITED

2 OLD SEFTER SCHOOL, SEFTER ROAD,
PAGHAM, BOGNOR REGIS.

SCALE - 1/1250 REV - A DATE - 21/12/2009

SBCL

1 COURDELYS
BERSTED STREET
BOGNOR REGIS
PO22 9QE

TEL/FAX - (01243) 861379