



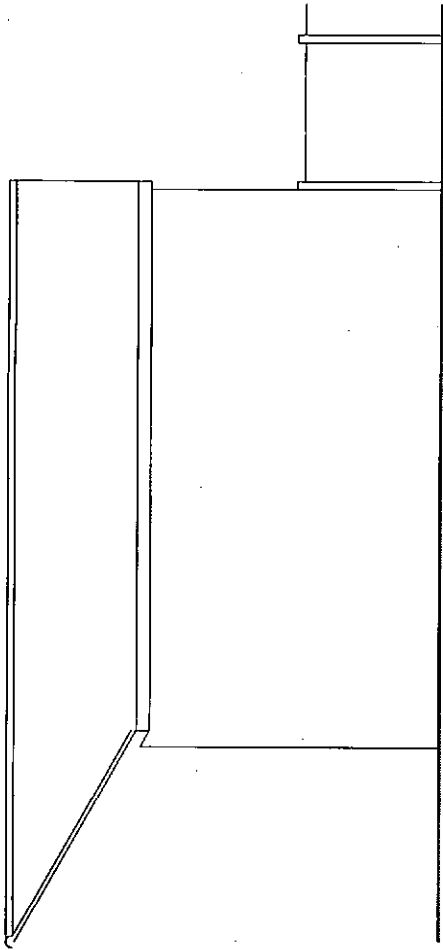


SIDE ELEVATION

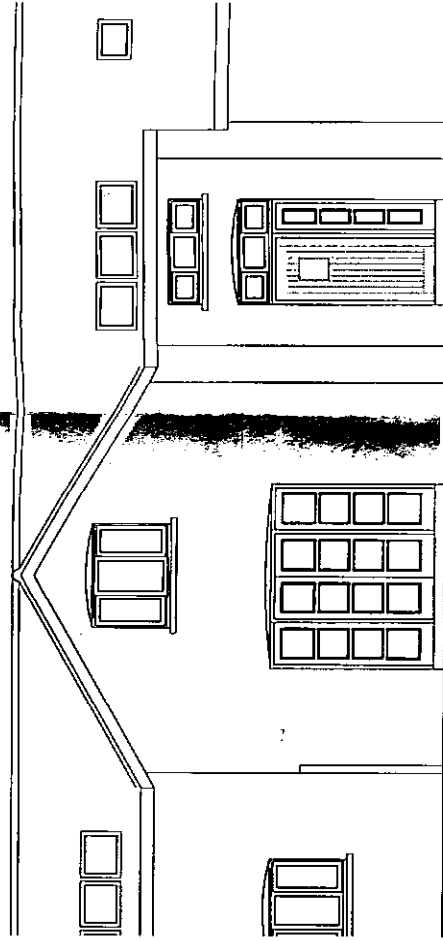


FRONT ELEVATION


EXISTING ELEVATIONS

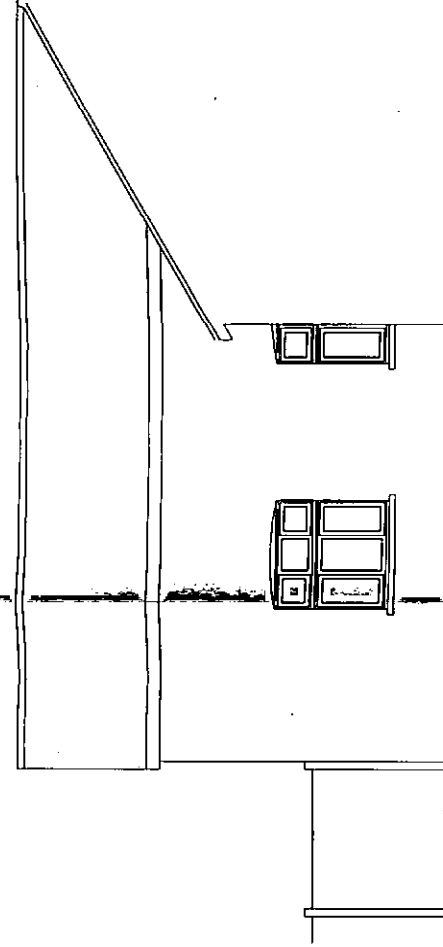

SIDE ELEVATION

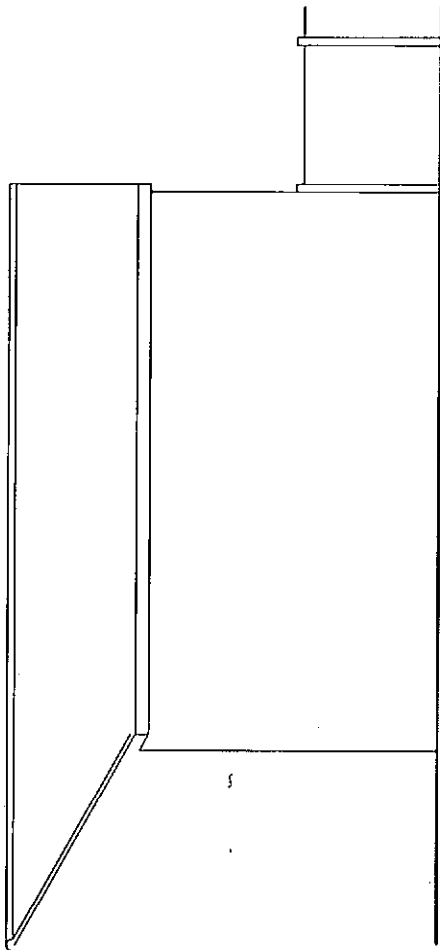


SIDE ELEVATION

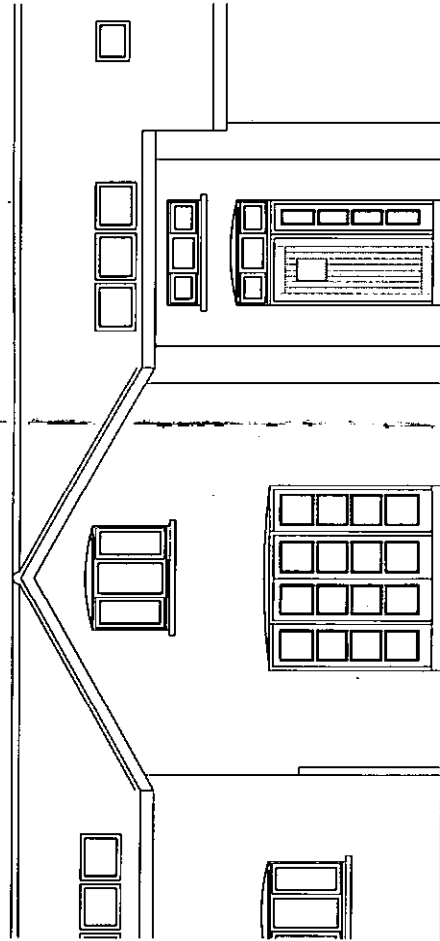

FRONT ELEVATION


PROPOSED ELEVATIONS

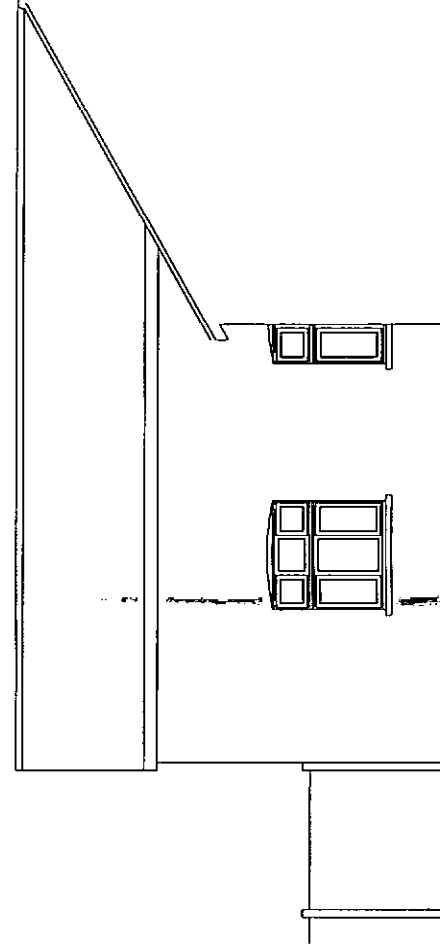

SIDE ELEVATION

NOTES

- ROOF - Slated pitched roof.
- WALLS - Mixed stock brickwork.
- WINDOWS/DOORS - Painted timber double glazed units.

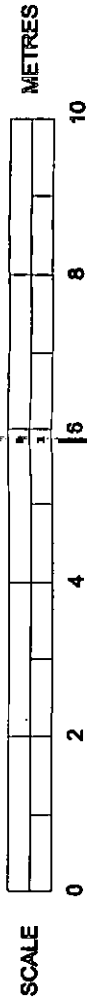

ARUN DISTRICT COUNCIL			
No.	0	119	09
SUPPLEMENTARY			
Received	12-1-10		

SUSSEX BUILDING CONSULTANCY LIMITED	SBCL
2 OLD SEFTER SCHOOL, SEFTER ROAD, PAGHAM, BOGNOR REGIS.	
SCALE - 1/100 REV -	DATE - 12/01/2010
1 COURTESY SUSSEX DISTRICT COUNCIL POZZI 001	
TEL 01243 861378	