




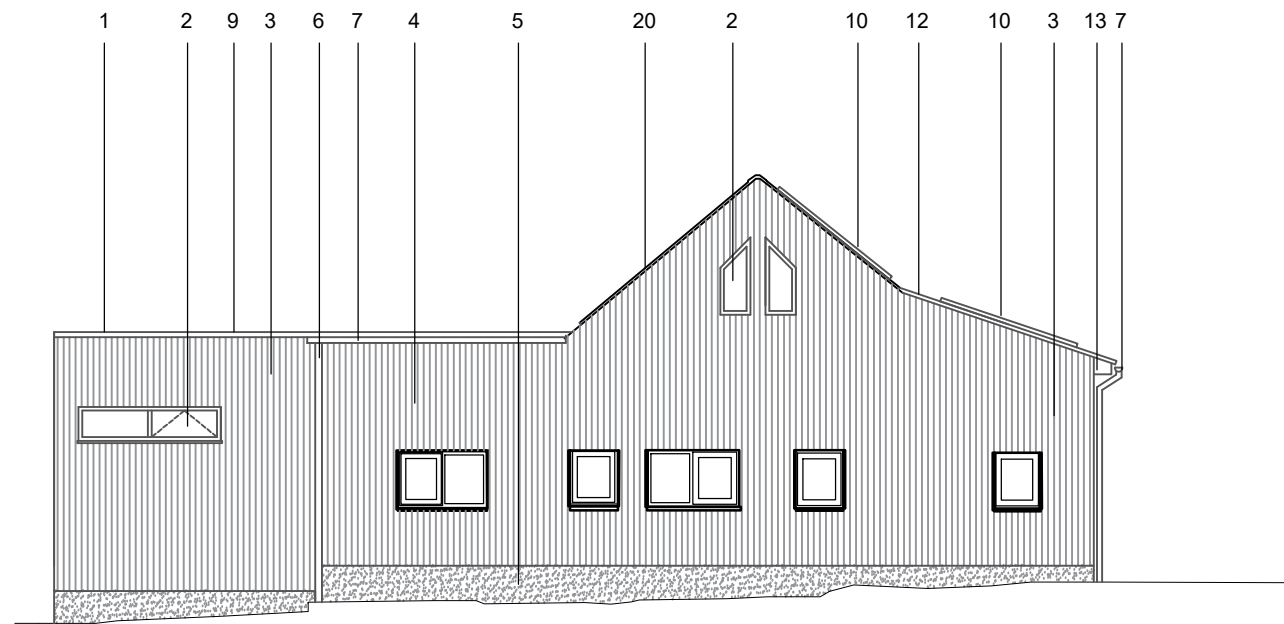


West Elevation

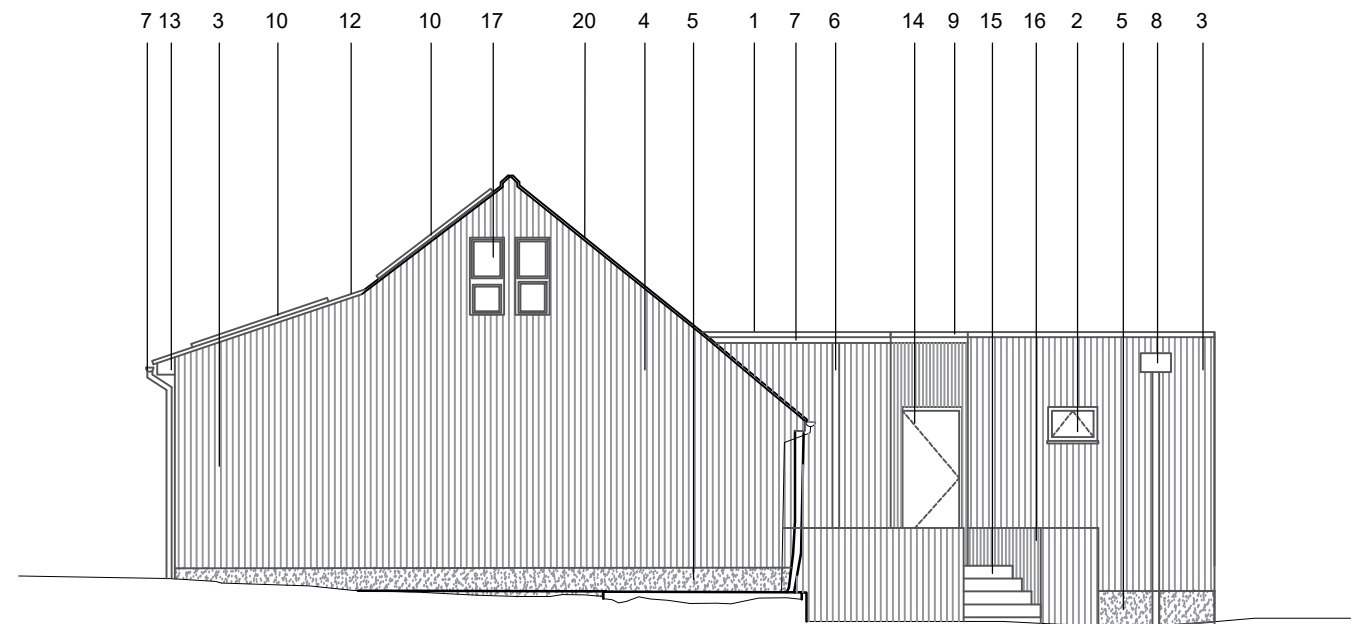

East Elevation

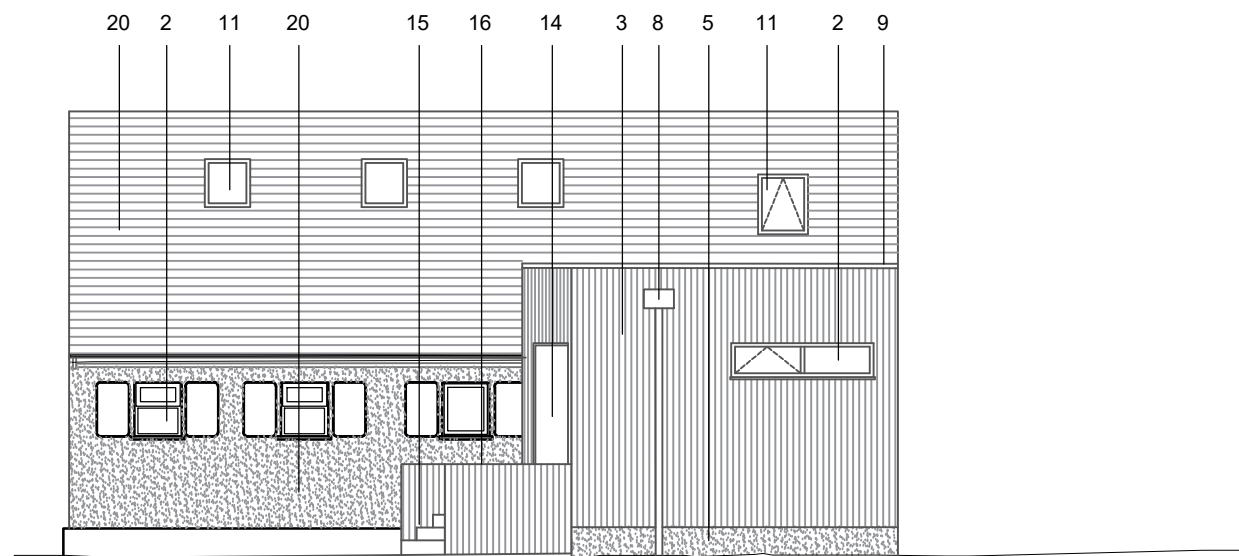

North Elevation

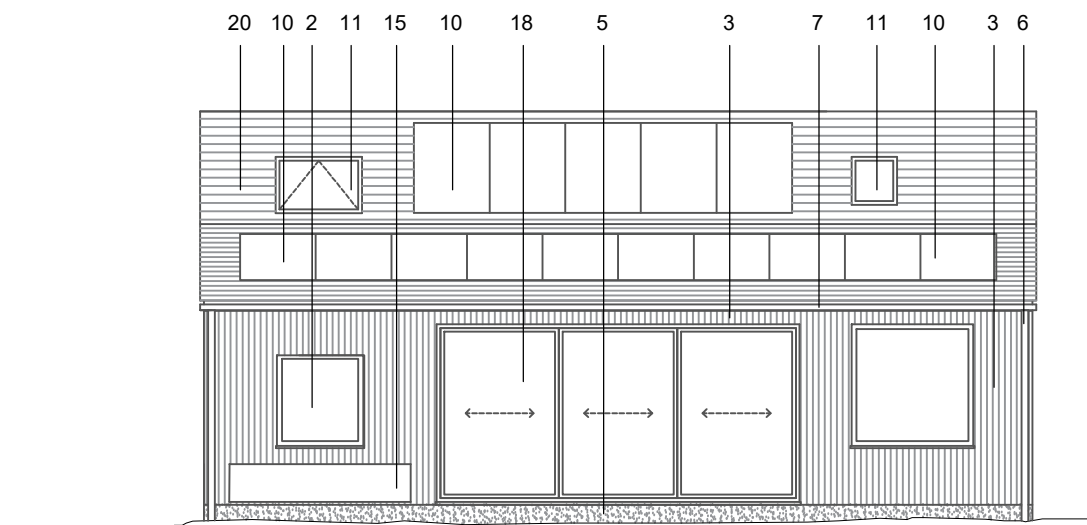

South Elevation


Key

- | | |
|-------------------------|--------------------------------|
| 1. Flat roof | 11. Rooflights |
| 2. Metal framed windows | 12. Man made slate |
| 3. Cladding - Light | 13. Soffit and eaves |
| 4. Cladding - Dark | 14. Front door |
| 5. Render | 15. External steps |
| 6. Downpipe | 16. Planters |
| 7. Gutter | 17. Reused stain glass windows |
| 8. Rainwater hopper | 18. Metal sliding doors |
| 9. Coping | 19. External bench |
| 10. PV Panels | 20. Existing condition |

Please refer to the document below for further information on the design proposal and comparison to the current granted scheme and this Section 73 application:
33 West Front Road - 01 Comparison Document

Please refer to the attached material schedule for more information on the materiality of the project

Key (NTS)

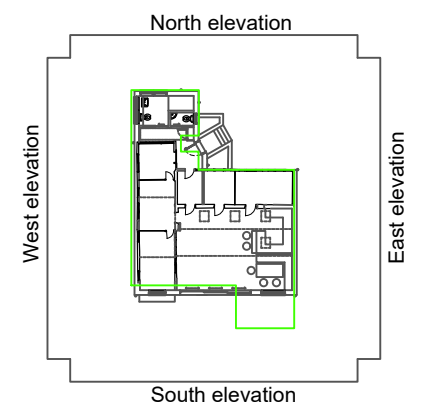

Client's Name
Dolores and Stephen Pinkerton

Job Title
33 West Front Road, Pagham

Drawing Title
Proposed Elevations

Scale
1:100 @ A3

Drawn
DH

Checked
AD

Date
24.04.26

Job No
2502

Drawing No
0401

Rev
P1

Status
INFORMATION

P1 27.08.26 Planning drawings DH AD
Rev Date Revision Details Dr Ch

PLANNING
DRAWINGS
ONLY