
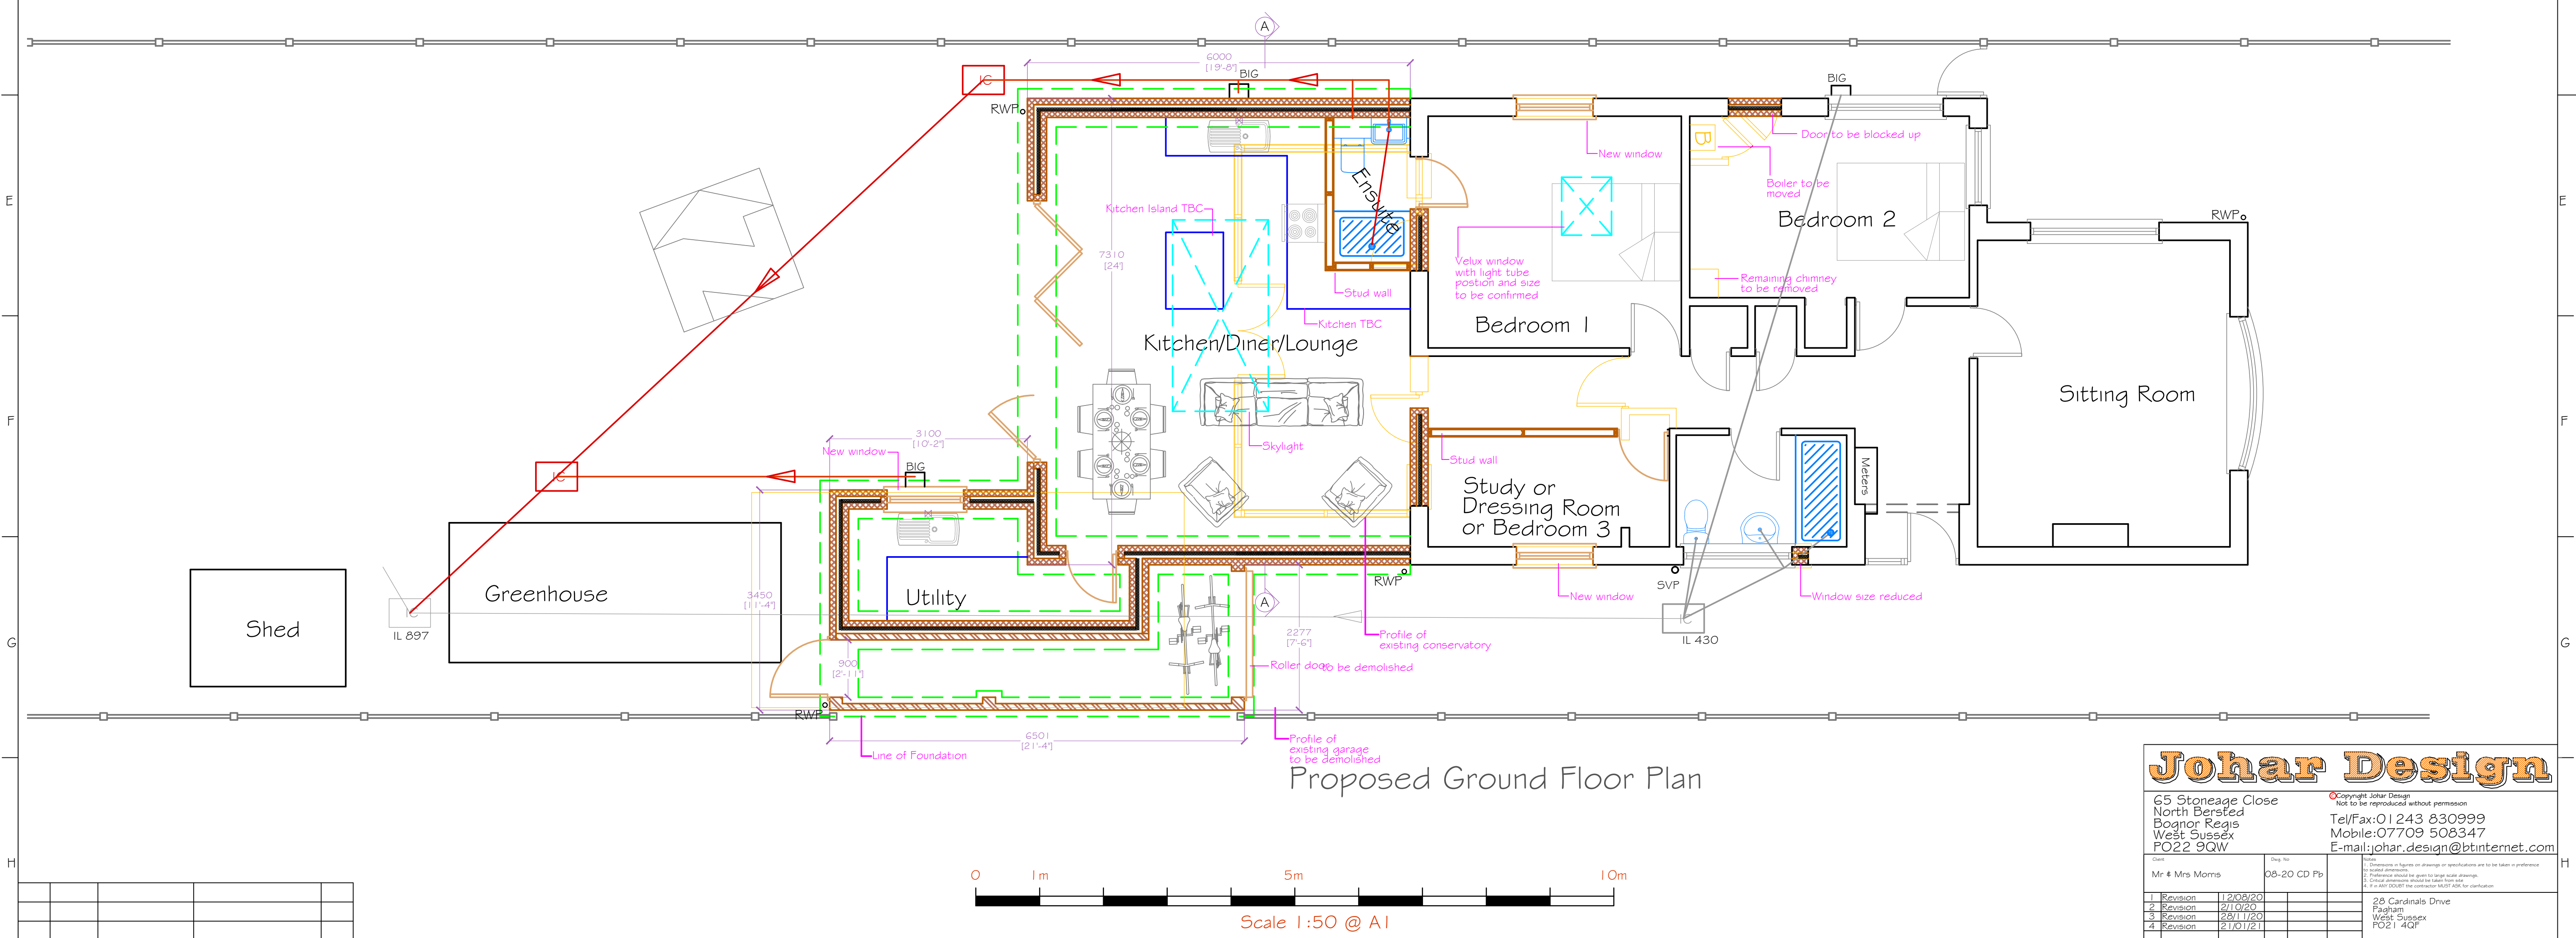


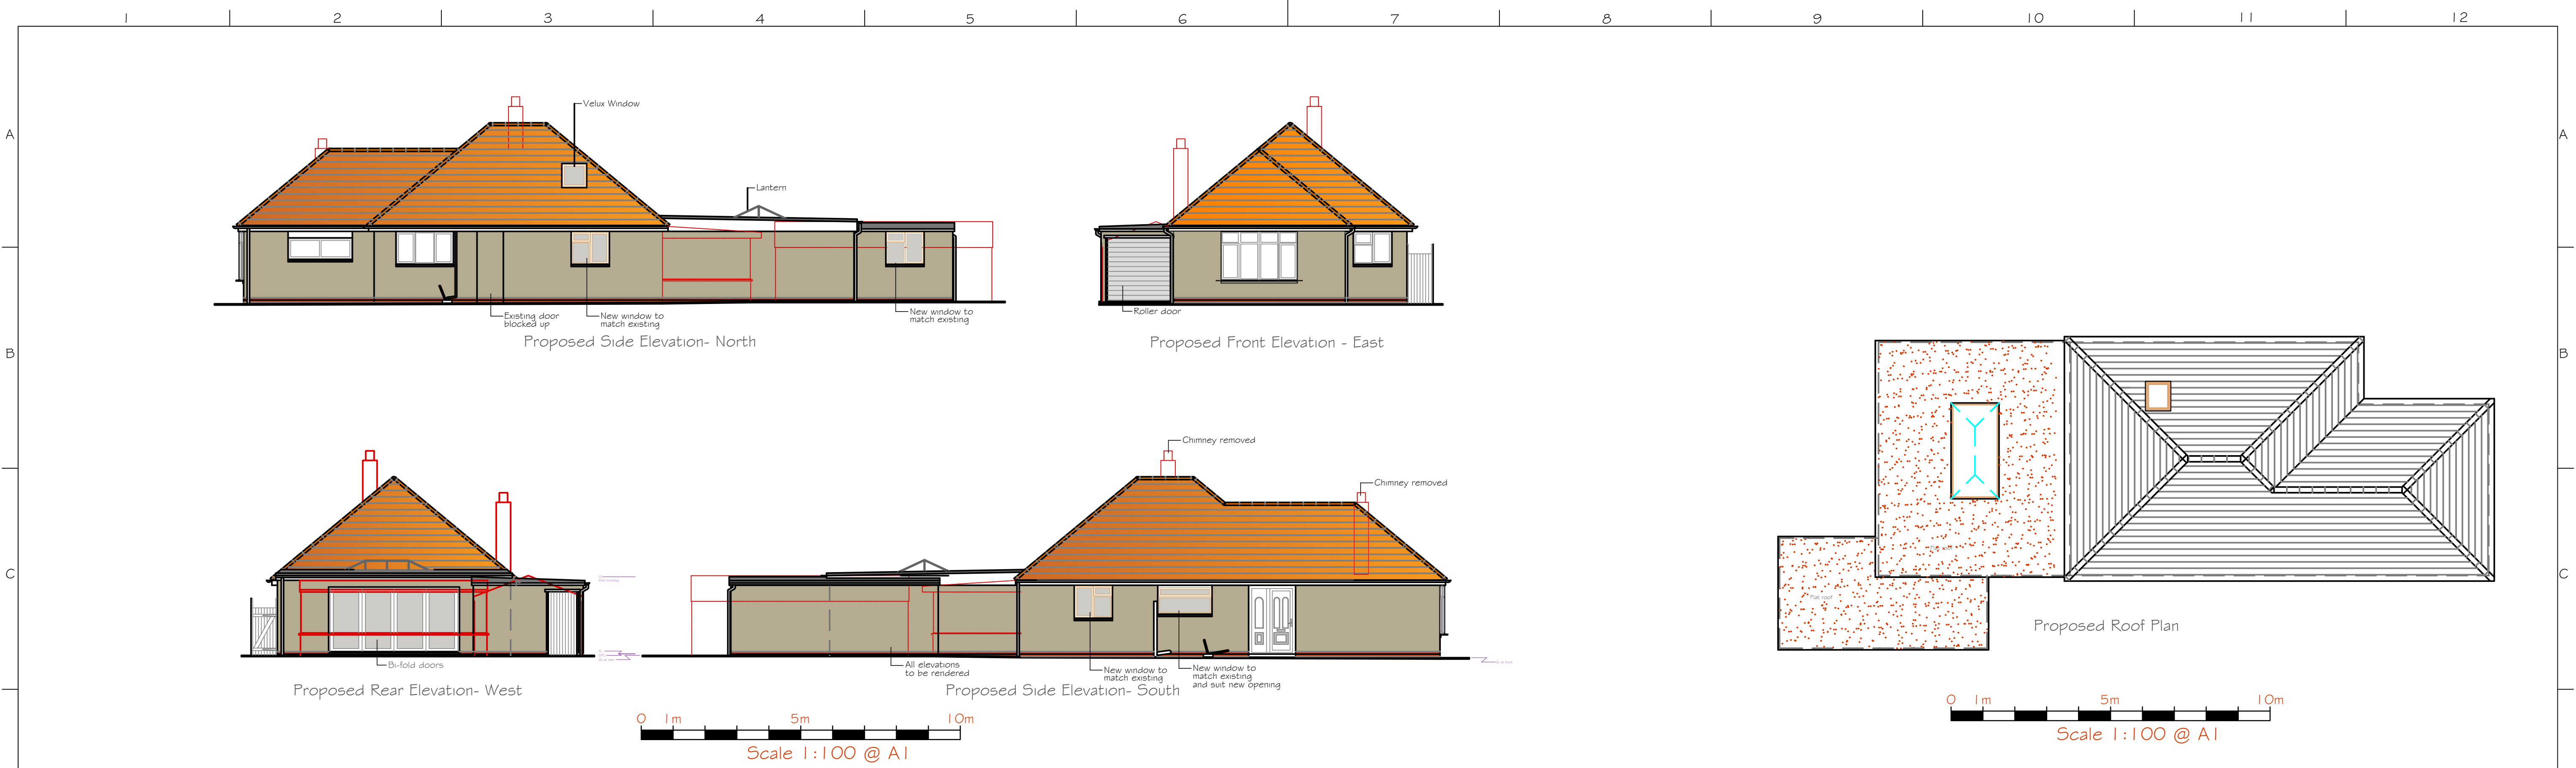

Johar Design

65 Stoneage Close
North Bersled
Bognor Regis
West Sussex
PO22 9QW

Copyright Johar Design
Not to be reproduced without permission
Tel/Fax: 01243 830999
Mobile: 07709 508347
E-mail: johar_design@btinternet.com

Client: Mr & Mrs Morris
Draw No: 08-20 CD Pb

Revisions:
1. Revision 12/08/20
2. Revision 21/01/20
3. Revision 28/11/20
4. Revision 21/01/21

28 Cardinals Drive
Pagham
West Sussex
PO21 4DF

Proposed Ground Floor Plan & Roof Plan
Proposed Elevations
August 2020