



Provide 'composite' fire door within 1 metre of boundary with any glazing fitted with fire resistant E30 glass.

Provide 550 x 900mm window frame. [max. glazing 1 sq. metre] within 1.00 metre of boundary.

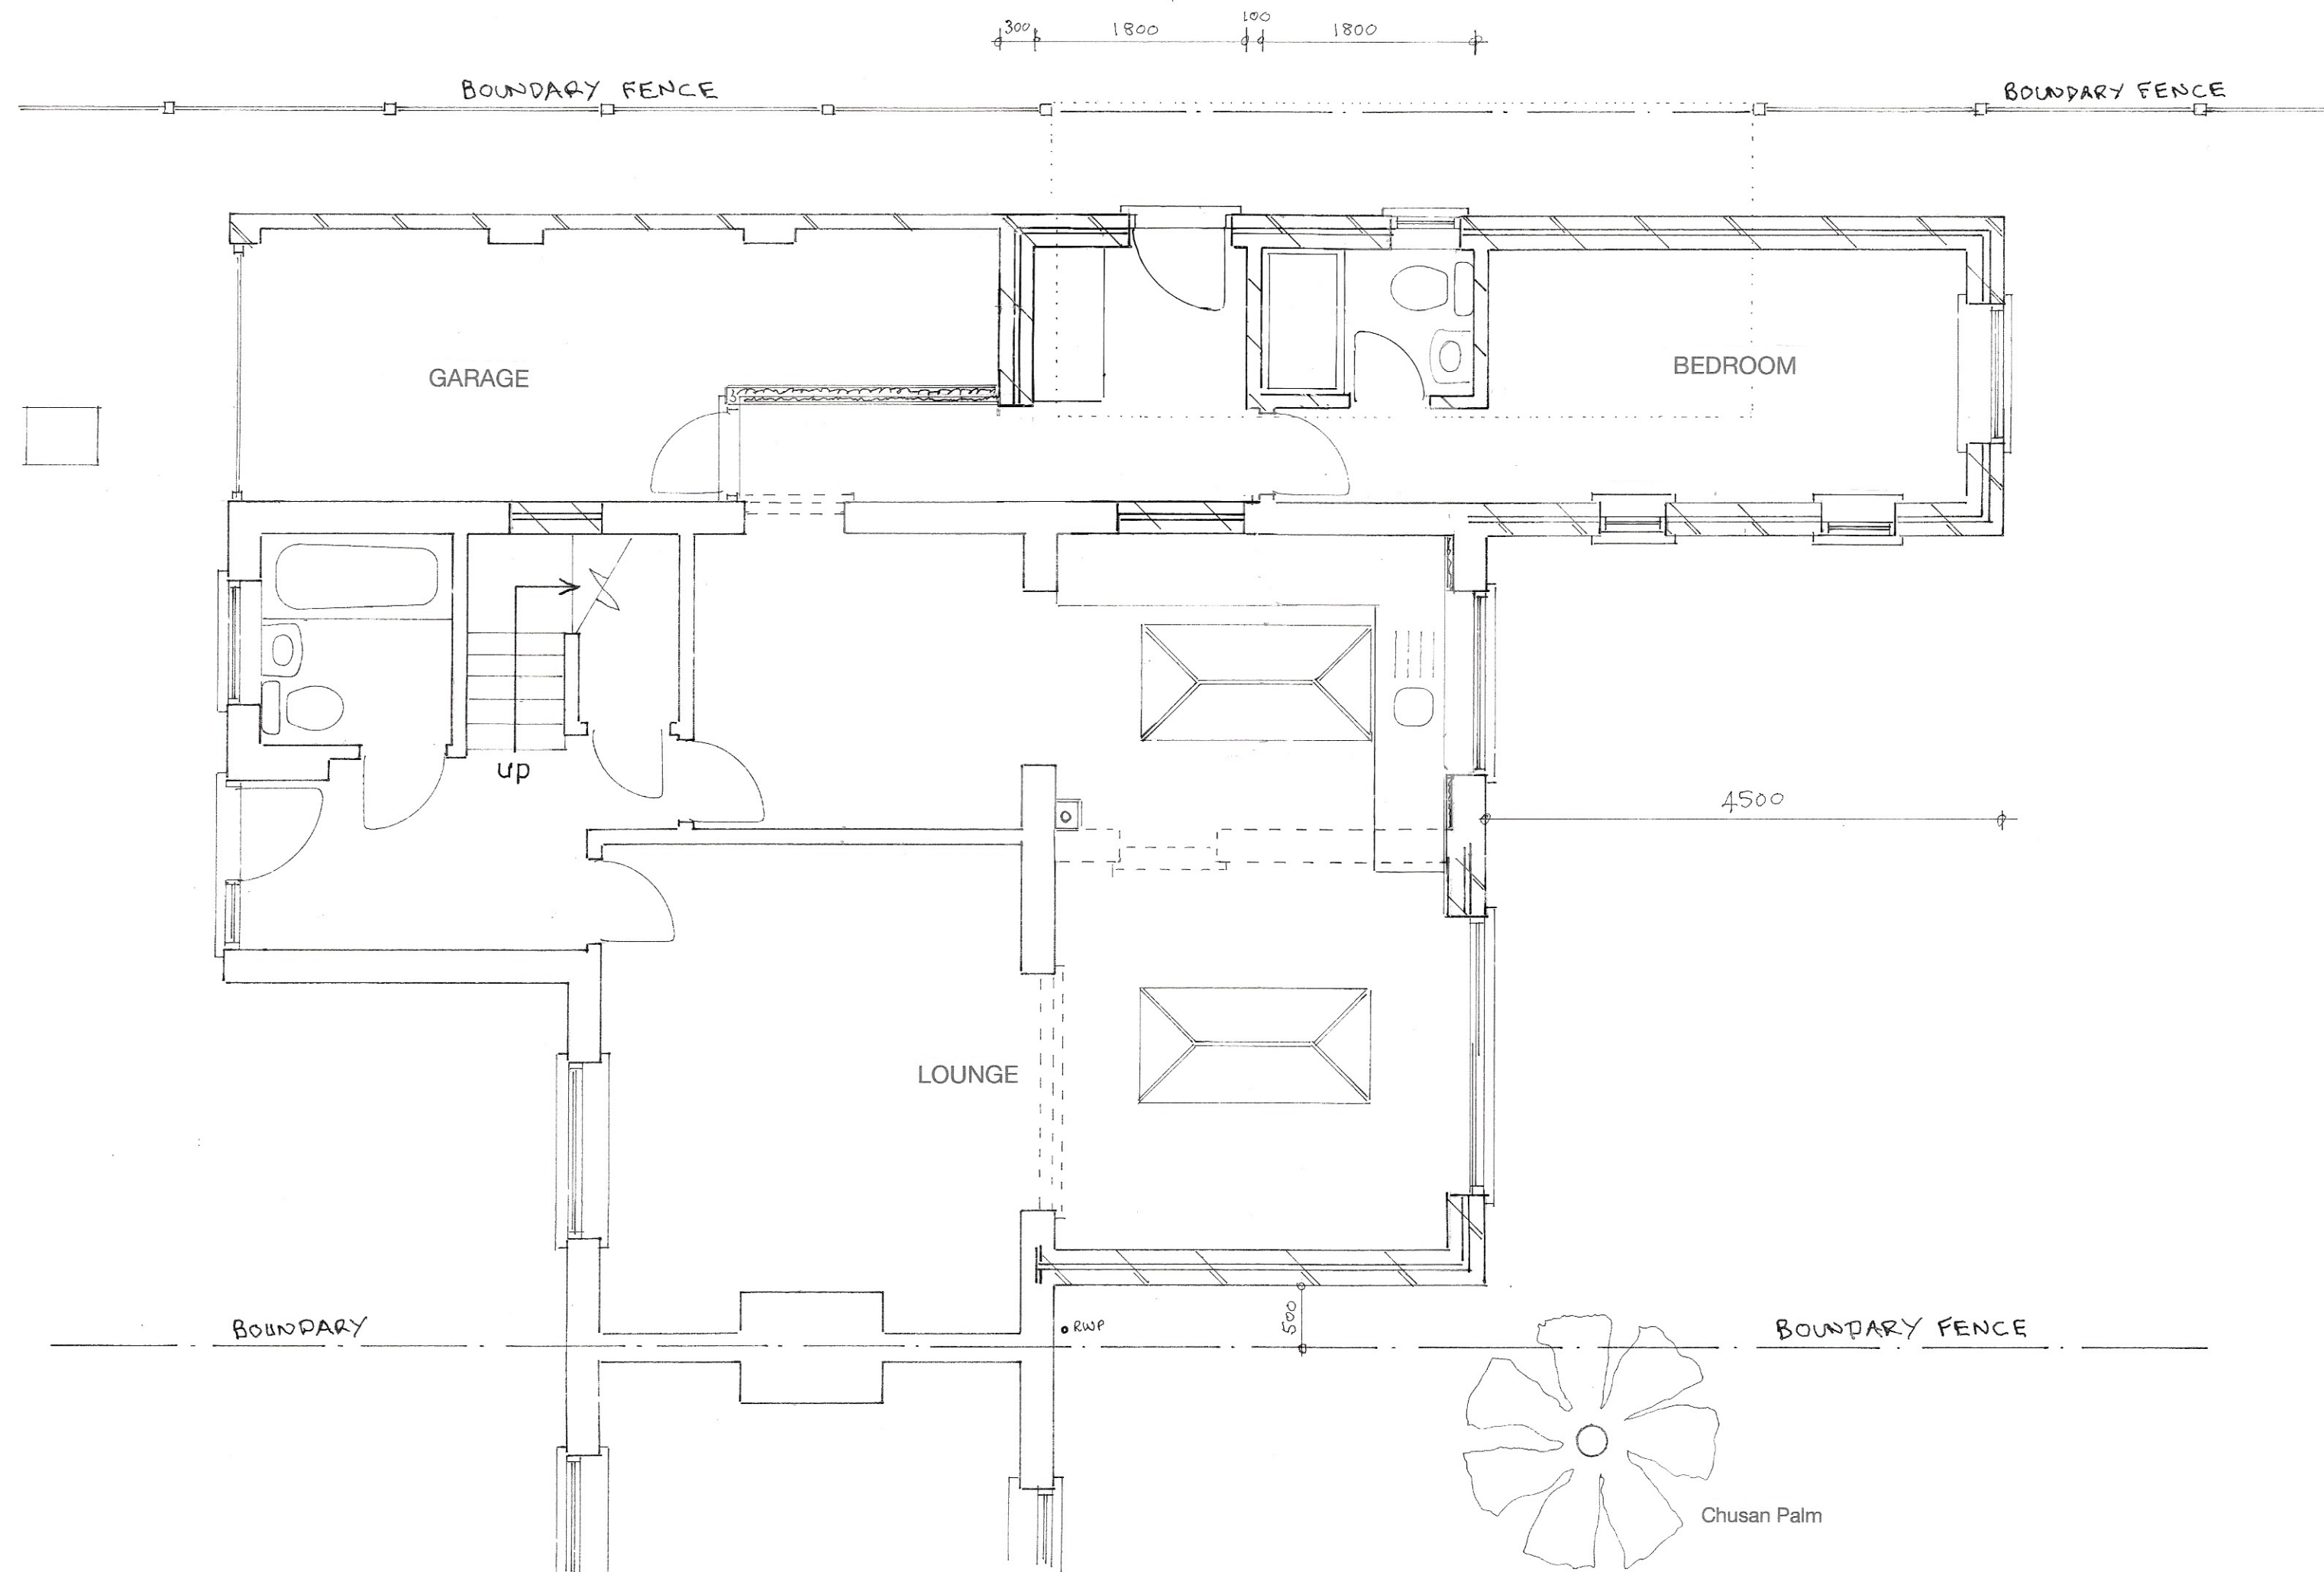

PLAN

1:50

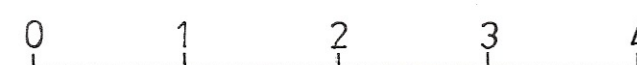

Proposed

PROPOSED SINGLE STOREY EXTENSIONS AT 108, PAGHAM ROAD, PAGHAM
FOR MR. & MRS. D. ROSE.

Sheet 1 of 3

Bryan Butcher
Rainbow Cottage
Nyetimber Lane
Bognor Regis PO21 3JX
01243 266871
07973 233442
bryan.butcher@btinternet.com
www.bryanbutcher.com