
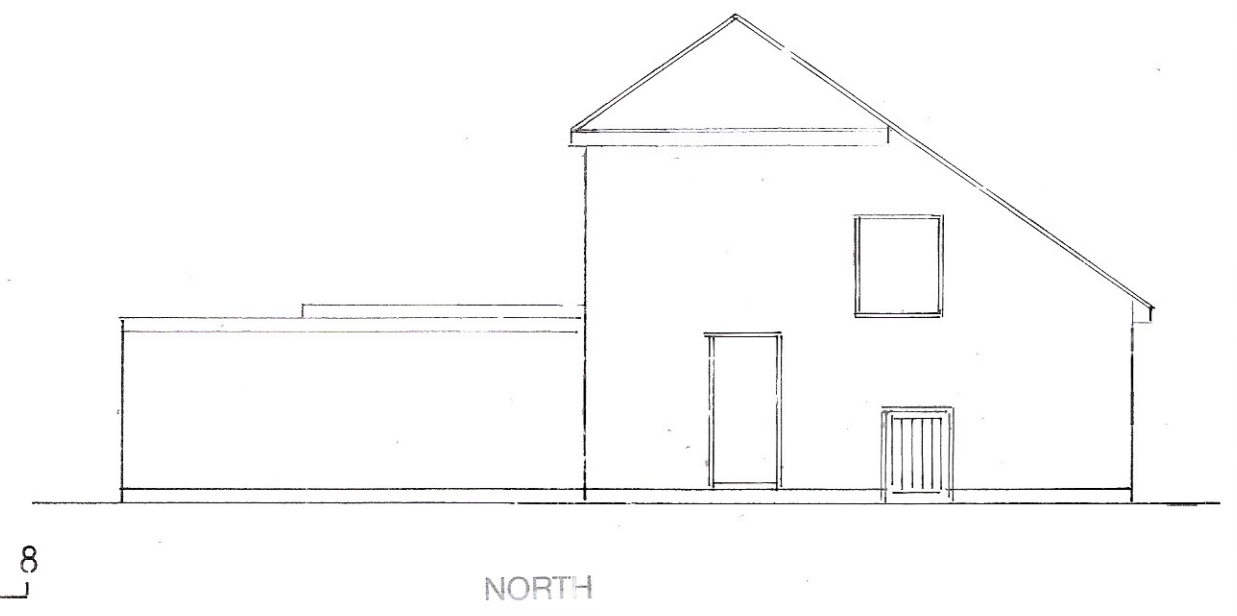
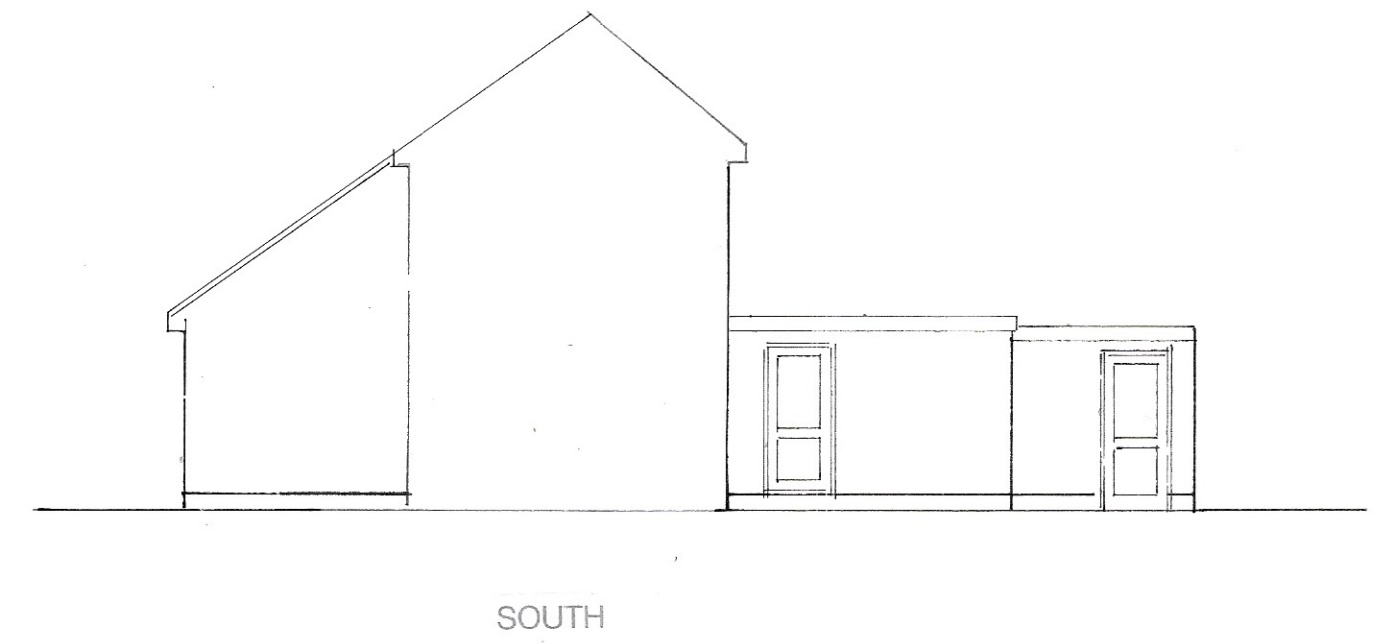


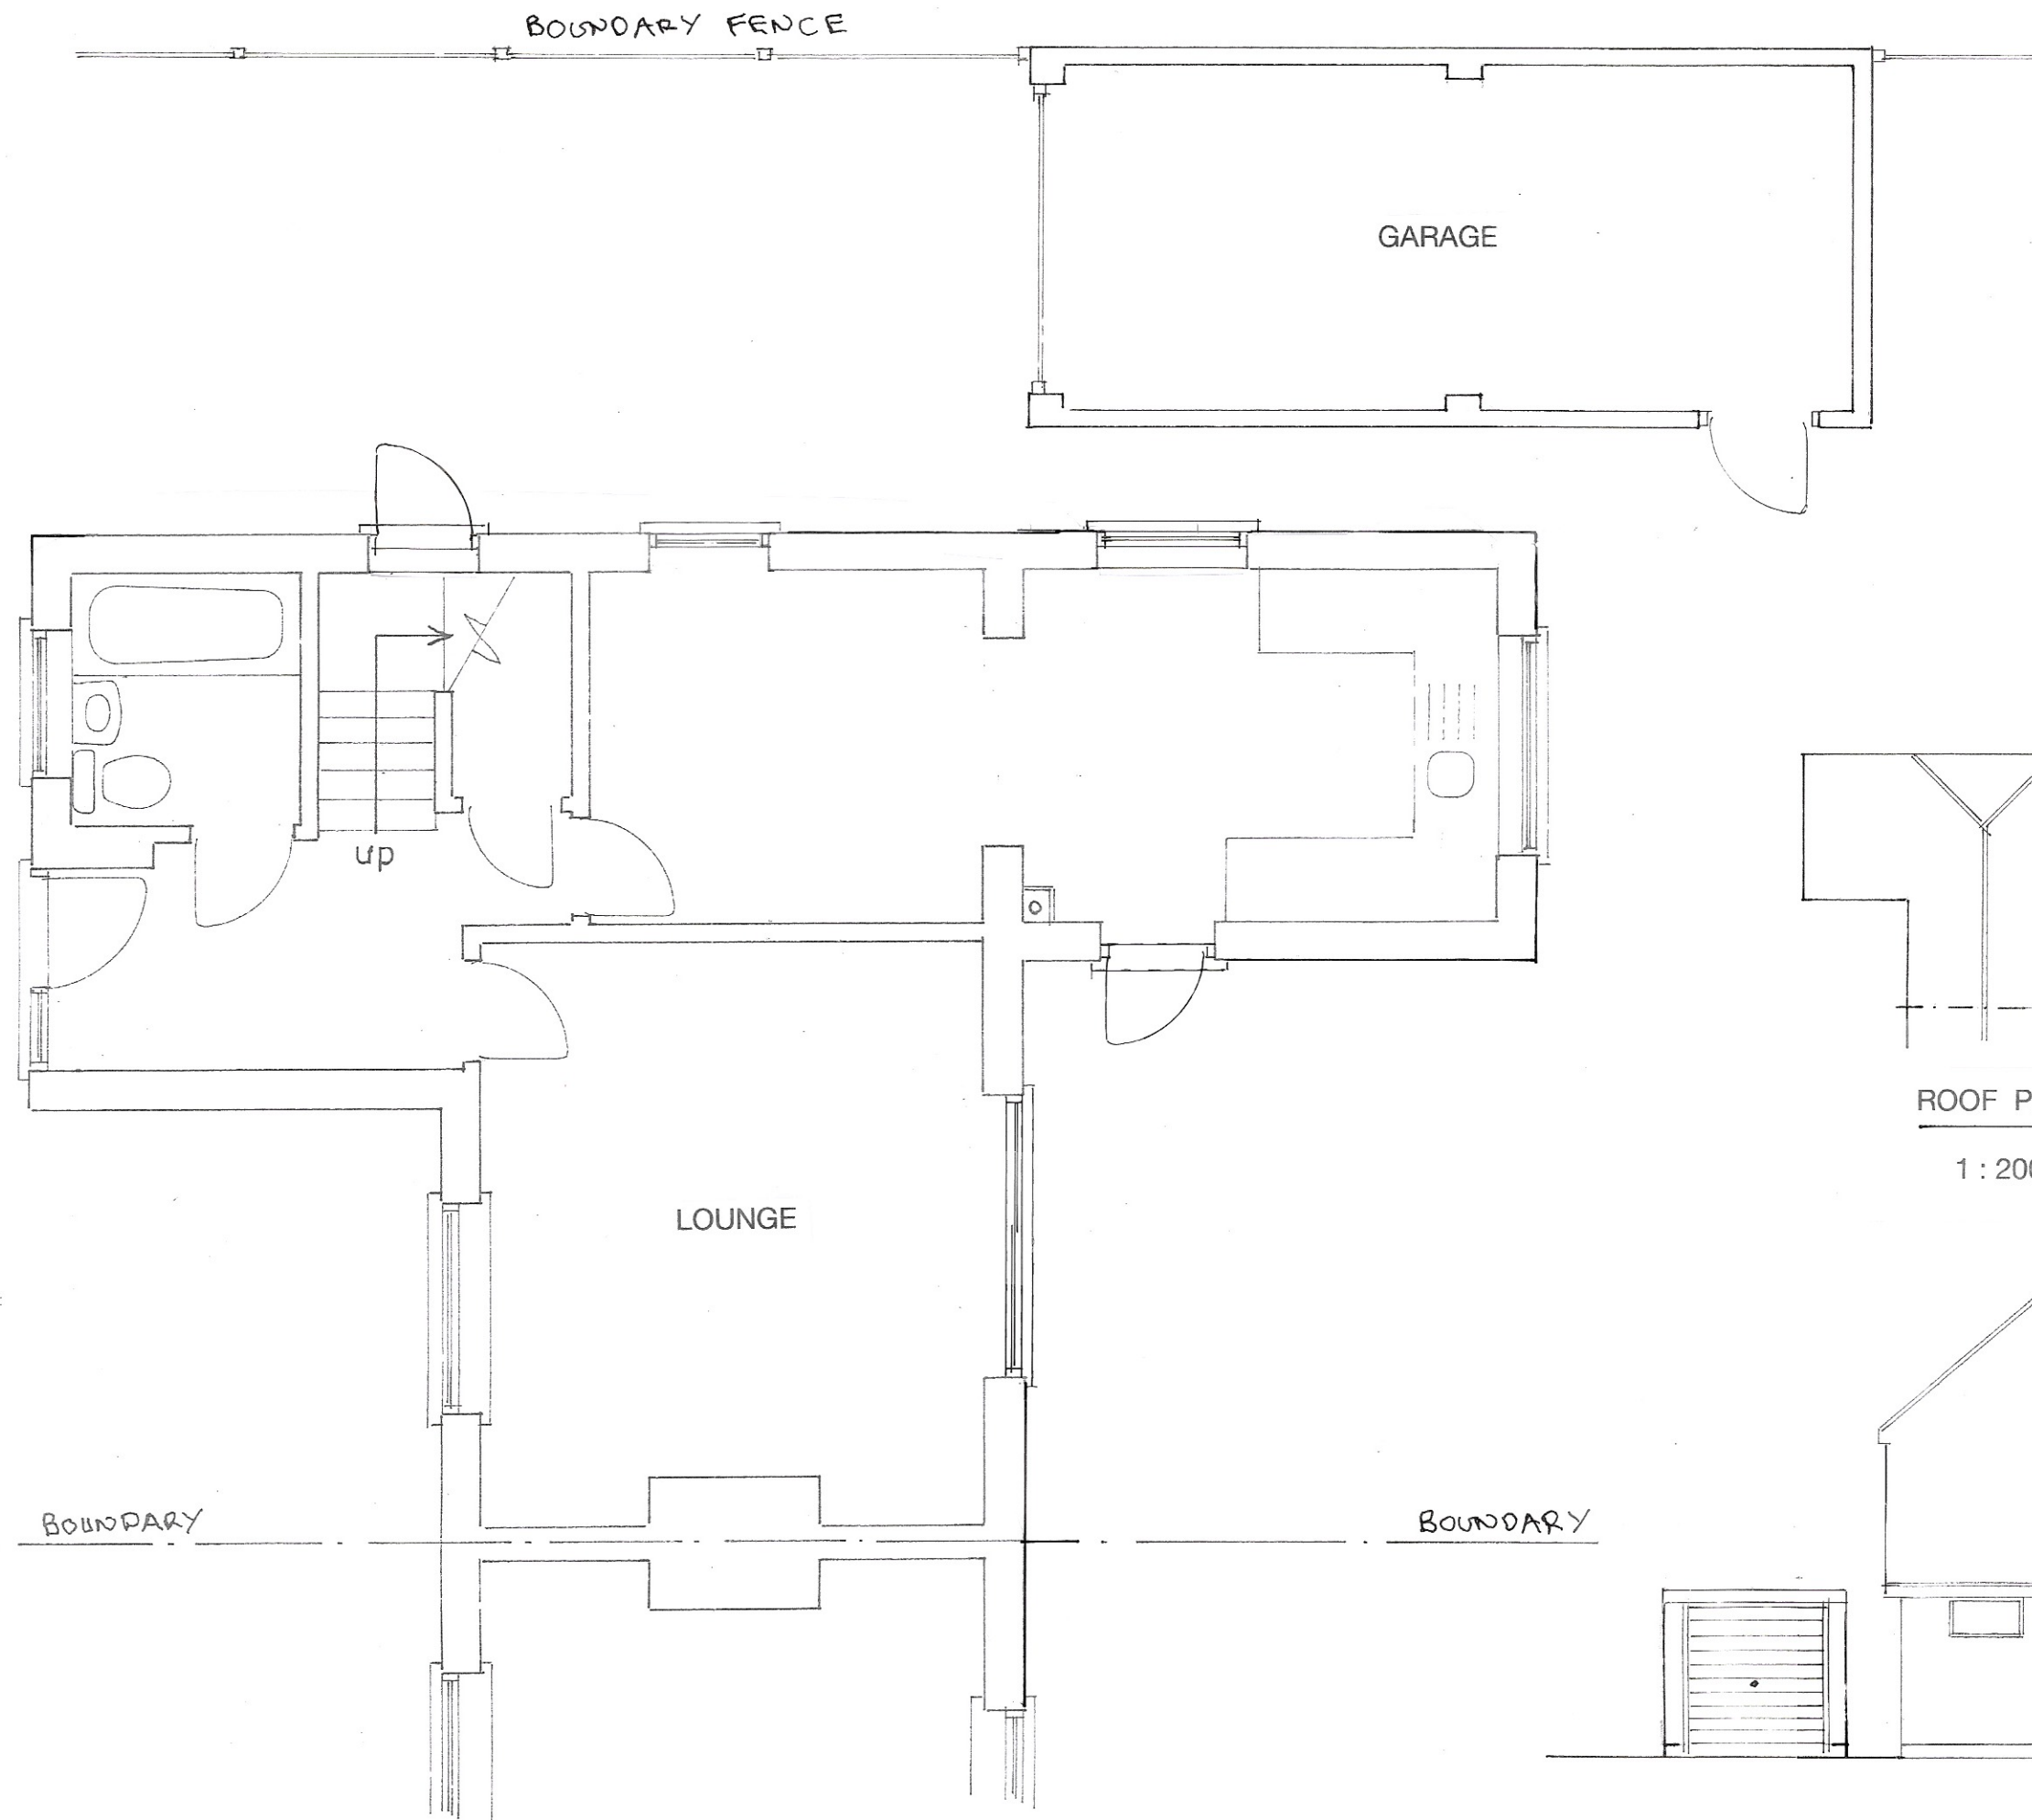

Existing

PROPOSED SINGLE STOREY EXTENSIONS AT 108, PAGHAM ROAD, PAGHAM
FOR MR. & MRS. D. ROSE.

Sheet 3 of 3

Bryan Butcher
 Rainbow Cottage
 Nyetimber Lane
 Bognor Regis PO21 3JX
 01243 266871
 07973 233442
 bryan.butcher@btinternet.com
 www.bryanbutcher.com