


Wayne Windows Ltd
 Charlwood Street
 Aldwick, Bognor Regis
 West Sussex, PO21 2PQ

Customer Details

Katrine Bullock
 West Wing
 Neals Farm House
 Lagness
 West Sussex
 PO20 1LW
 Tel:
 Fax:

Job No: J18937 bullock
 Ref: J18937 bullock

System	LCA70 - 4
Group	Int Bead Sculp 2800 Casement White
Casement Sash	74mm T Sash White
Transom/Mullion	2800 Series White
Cill	150mm Cill - White
Reinforcement	Std Reinforcement
Main Handles	White 35mm MK3 Handle
Main Hinges	Standard Hinges
Main Lock	Shootbolt Lock
Drainage	Secret
Bead	28mm Bead White
Gasket	Grey Gasketed Profile
Glass Type	Planitherm+/4mm Float + Argon 20mm Black Super Spacer Geo Bar Wht 18mm

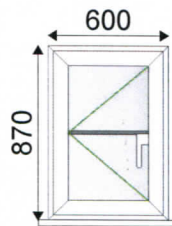

1 - 600w x 870h (Basic Frame Size)
Plus 30mm Cill
Viewed Outside

Window No: 1 of 11

Location: Bathroom

Reinforcement: Std Reinforcement

Furniture:


MK3 Inline 35mm Handle White
 12 SHS S/H 17mm Stack Pair
 Mspag 729-1032mm
 NV Keep
 Combi Striker RH
 Combi Striker LH

Cill:

150mm Cill - White (700mm)

Qty	Size	Description
1	430x 700	Planitherm+/4mm Float + Argon 20mm Black Super Spacer Geo Bar Wht 18mm (G/Bar)

System	LCA70 - 4
Group	Int Bead Sculp 2800 Casement White
Casement Sash	74mm T Sash White
Dummy Sash	74mm T Sash White
Transom/Mullion	2800 Series White
Cill	150mm Cill - White
Reinforcement	Std Reinforcement
Main Handles	White 35mm MK3 Handle
Main Hinges	Standard Hinges
Main Lock	Shootbolt Lock
Drainage	Secret
Bead	28mm Bead White
Gasket	Grey Gasketed Profile
Glass Type	Planitherm+/4mm Tgh + Arg 20mm Black Super Spacer Geo Bar Wht 18mm

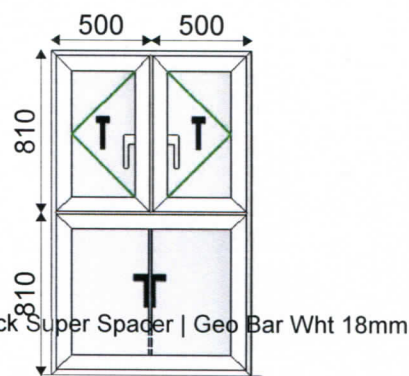

1 - 1000w x 1620h (Basic Frame Size)
Plus 30mm Cill
Viewed Outside

Window No: 2 of 11

Location: Bedroom

Reinforcement: Std Reinforcement

Furniture:

MK3 Inline 35mm Handle White

12 SHS S/H 17mm Stack Pair

Mspag 729-1032mm

NV Keep

Combi Striker RH


Combi Striker LH

Cill:

150mm Cill - White (1100mm)

Qty	Size	Description
1	350x 660	Planitherm+/4mm Tgh + Arg 20mm Black Super Spacer Geo Bar Wht 18mm (G/Bar)
1	350x 660	Planitherm+/4mm Tgh + Arg 20mm Black Super Spacer Geo Bar Wht 18mm (G/Bar)
1	830x 660	Planitherm+/4mm Tgh + Arg 20mm Black Super Spacer Geo Bar Wht 18mm (G/Bar)

System	LCA70 - 4
Group	Int Bead Sculp 2800 Casement White
Transom/Mullion	2800 Series White
Cill	150mm Cill - White
Reinforcement	Std Reinforcement
Drainage	Secret
Bead	28mm Bead White
Gasket	Grey Gasketed Profile
Glass Type	Planitherm+/4mm Tgh + Arg 20mm Black Super Spacer

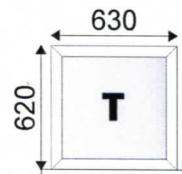

1 - 630w x 620h (Basic Frame Size)
Plus 30mm Cill
Viewed Outside

Window No: 3 of 11

Location: Bedroom

Reinforcement: Std Reinforcement


Furniture:

Cill:

150mm Cill - White (730mm)

Qty	Size	Description
1	550x 540	Planitherm+/4mm Tgh + Arg 20mm Black Super Spacer

System	LCA70 - 4
Group	Int Bead Sculp 2800 Casement White
Casement Sash	74mm T Sash White
Transom/Mullion	2800 Series White
Cill	150mm Cill - White
Reinforcement	Std Reinforcement
Main Handles	White 35mm MK3 Handle
Main Hinges	Standard Hinges
Main Lock	Shootbolt Lock
Drainage	Secret
Bead	28mm Bead White
Gasket	Grey Gasketed Profile
Glass Type	Planitherm+/4mm Float + Argon 20mm Black Super Spacer Geo Bar Wht 18mm

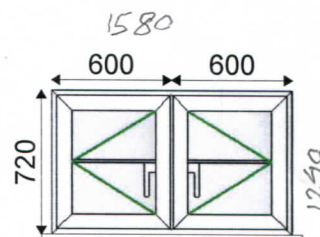

1 - 1200w x 720h (Basic Frame Size)
Plus 30mm Cill
Viewed Outside

Window No: 4 of 11

Location: Bedroom

Reinforcement: Std Reinforcement

Furniture:


MK3 Inline 35mm Handle White
12 SHS S/H 17mm Stack Pair
Mspag 577-728mm
NV Keep
Combi Striker RH
Combi Striker LH

Cill:

150mm Cill - White (1300mm)

Qty	Size	Description
1	450x 550	Planitherm+/4mm Float + Argon 20mm Black Super Spacer Geo Bar Wht 18mm (G/Bar)
1	450x 550	Planitherm+/4mm Float + Argon 20mm Black Super Spacer Geo Bar Wht 18mm (G/Bar)

System LCA70 - 4
Group Int Bead Sculp 2800 Casement White
Transom/Mullion 2800 Series White
Reinforcement Std Reinforcement
Drainage Face
Bead 28mm Bead White
Gasket Grey Gasketed Profile
Glass Type Planitherm+/4mm Float + Argon 20mm Black Super Spacer | Geo Bar Wht 18mm

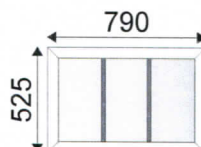

1 - 790w x 525h (Basic Frame Size)
Viewed Outside

Window No: 5 of 11

Location A: Window 5

Location B: Dressing Room


Reinforcement: Std Reinforcement

Furniture:

Cill:

Qty	Size	Description
1	710x 445	Planitherm+/4mm Float + Argon 20mm Black Super Spacer Geo Bar Wht 18mm (G/Bar)

System LCA70 - 4
Group Int Bead Sculp 2800 Casement White
Casement Sash 74mm T Sash White
Transom/Mullion 2800 Series White
Cill 150mm Cill - White
Reinforcement Std Reinforcement
Main Handles White 35mm MK3 Handle
Main Hinges Standard Hinges
Main Lock Shootbolt Lock
Drainage Secret
Bead 28mm Bead White
Gasket Grey Gasketed Profile
Glass Type Planitherm+/4mm Float + Argon 20mm Black Super Spacer | Geo Bar Wht 18mm

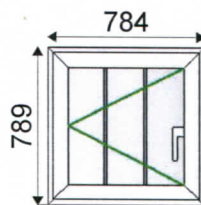

1 - 784w x 789h (Basic Frame Size)
Plus 30mm Cill
Viewed Outside

Window No: 6 of 11

Location A: Window 6

Location B: Dressing Room

Reinforcement: Std Reinforcement

Furniture:


MK3 Inline 35mm Handle White
16 SHS S/H 17mm Stack Pair
Mspag 577-728mm
NV Keep
Combi Striker RH
Combi Striker LH

Cill:

150mm Cill - White (884mm)

Qty	Size	Description
1	614x 619	Planitherm+/4mm Float + Argon 20mm Black Super Spacer Geo Bar Wht 18mm (G/Bar)

System LCA70 - 4
Group Int Bead Sculp 2800 Casement White
Casement Sash 74mm T Sash White
Transom/Mullion 2800 Series White
Cill 150mm Cill - White
Reinforcement Std Reinforcement
Main Handles White 35mm MK3 Handle
Main Hinges Standard Hinges
Main Lock Shootbolt Lock
Drainage Secret
Bead 28mm Bead White
Gasket Grey Gasketed Profile
Glass Type Planitherm+/4mm Tgh + Arg 20mm Black Super Spacer | Geo Bar Wht 18mm

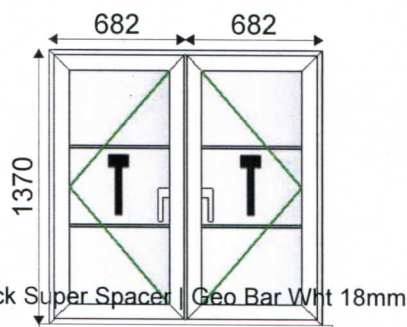

Window No: 7 of 11
Location: Bedroom
Reinforcement: Std Reinforcement

Furniture:


MK3 Inline 35mm Handle White
 16 SHS S/H 17mm Stack Pair
 Mspag 1033-1336mm
 NV Keep
 Combi Striker RH
 Combi Striker LH

Cill:

150mm Cill - White (1464mm)

Qty	Size	Description
1	532x 1200	Planitherm+/4mm Tgh + Arg 20mm Black Super Spacer Geo Bar Wht 18mm (G/Bar)
1	532x 1200	Planitherm+/4mm Tgh + Arg 20mm Black Super Spacer Geo Bar Wht 18mm (G/Bar)

System LCA70 - 4
Group Int Bead Sculp 2800 Casement White
Casement Sash 74mm T Sash White
Transom/Mullion 2800 Series White
Cill 150mm Cill - White
Reinforcement Std Reinforcement
Main Handles White 35mm MK3 Handle
Main Hinges Standard Hinges
Main Lock Shootbolt Lock
Drainage Secret
Bead 28mm Bead White
Gasket Grey Gasketed Profile
Glass Type Planitherm+/4mm Tgh + Arg 20mm Black Super Spacer | Geo Bar Wht 18mm

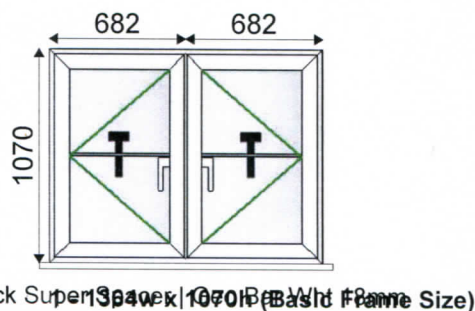

Window No: 8 of 11
Location: Staircase
Reinforcement: Std Reinforcement


Furniture:

MK3 Inline 35mm Handle White
 16 SHS S/H 17mm Stack Pair
 Mspag 729-1032mm
 NV Keep
 Combi Striker RH
 Combi Striker LH

Cill:

150mm Cill - White (1464mm)

Qty	Size	Description
1	532x 900	Planitherm+/4mm Tgh + Arg 20mm Black Super Spacer Geo Bar Wht 18mm (G/Bar)
1	532x 900	Planitherm+/4mm Tgh + Arg 20mm Black Super Spacer Geo Bar Wht 18mm (G/Bar)

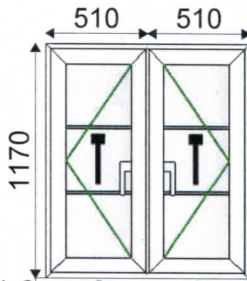System	LCA70 - 4	
Group	Int Bead Sculp 2800 Casement White	
Casement Sash	74mm T Sash White	
Transom/Mullion	2800 Series White	
Cill	150mm Cill - White	
Reinforcement	Std Reinforcement	
Main Handles	White 35mm MK3 Handle	
Main Hinges	Standard Hinges	
Main Lock	Shootbolt Lock	
Drainage	Secret	
Bead	28mm Bead White	
Gasket	Grey Gasketed Profile	
Glass Type	Planitherm+/4mm Tgh + Arg 20mm Black Super Spacer Geo Bar Wht 18mm	
		1 - 1020w x 1170h (Basic Frame Size)
		Plus 30mm Cill
		Viewed Outside
Window No: 9 of 11		
Location: Kitchen		


Furniture:

MK3 Inline 35mm Handle White
 12 SHS S/H 17mm Stack Pair
 Mspag 1033-1336mm
 NV Keep
 Combi Striker RH
 Combi Striker LH

Cill:

150mm Cill - White (1120mm)

Qty	Size	Description
1	360x 1000	Planitherm+/4mm Tgh + Arg 20mm Black Super Spacer Geo Bar Wht 18mm (G/Bar)
1	360x 1000	Planitherm+/4mm Tgh + Arg 20mm Black Super Spacer Geo Bar Wht 18mm (G/Bar)

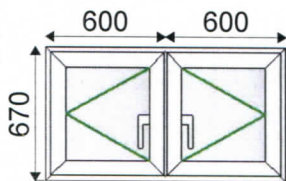System	LCA70 - 4	
Group	Int Bead Sculp 2800 Casement White	
Casement Sash	74mm T Sash White	
Transom/Mullion	2800 Series White	
Cill	150mm Cill - White	
Reinforcement	Std Reinforcement	
Main Handles	White 35mm MK3 Handle	
Main Hinges	Standard Hinges	
Main Lock	Shootbolt Lock	
Drainage	Secret	
Bead	28mm Bead White	
Gasket	Grey Gasketed Profile	
Glass Type	Planitherm+/4mm Float + Argon 20mm Black Super Spacer	

1 - 1200w x 670h (Basic Frame Size)
Plus 30mm Cill
Viewed Outside

Window No: 10 of 11
Location: Kitchen
Reinforcement: Std Reinforcement

Furniture:

MK3 Inline 35mm Handle White
 12 SHS S/H 17mm Stack Pair
 Mspag 577-728mm
 NV Keep
 Combi Striker RH
 Combi Striker LH

Cill:

150mm Cill - White (1300mm)

Qty	Size	Description
1	450x 500	Planitherm+/4mm Float + Argon 20mm Black Super Spacer
1	450x 500	Planitherm+/4mm Float + Argon 20mm Black Super Spacer

