


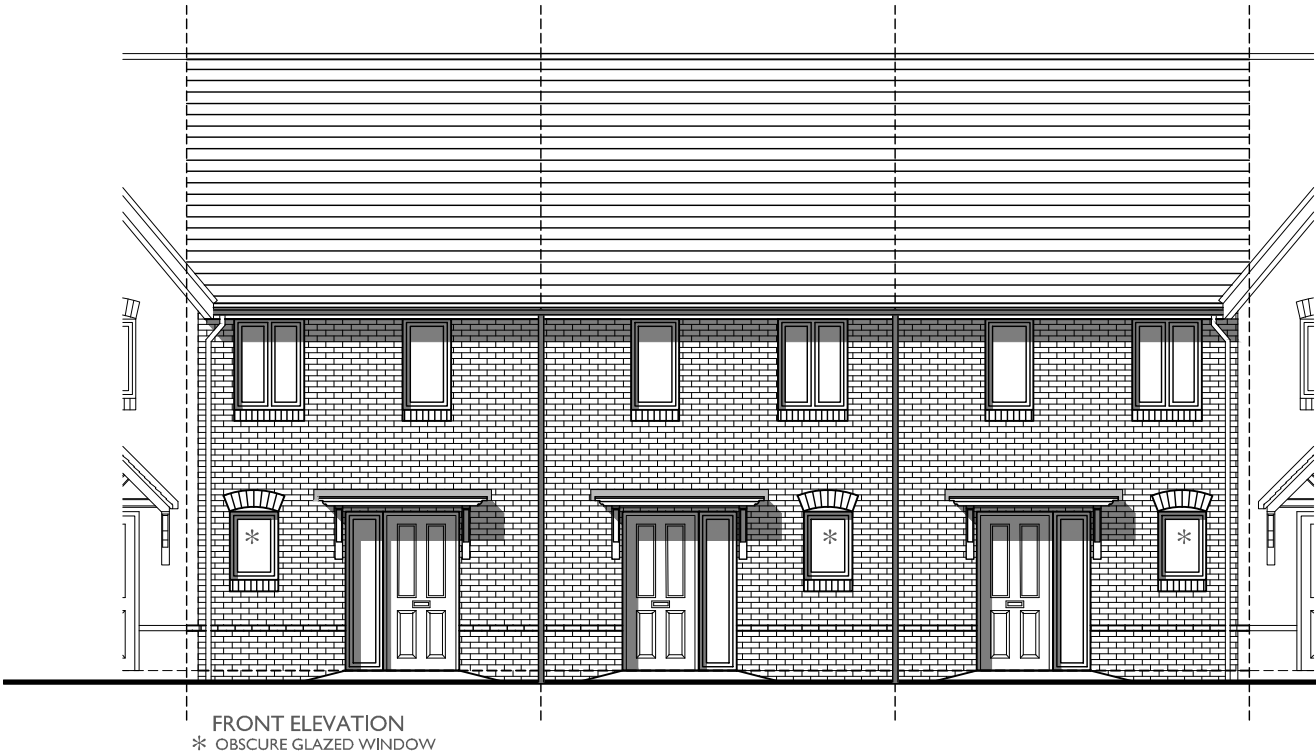

Plot No :
45 - 47 (AS)

Plot Description :
2 BED (3 PERSON)
2.0 STOREY HOUSE
GROSS AREA 771 FT² (71.61 M²)
NET AREA 755 FT² (70.10 M²)

Drawn by : **KJM** Checked by : **BB**

Scale @ A3:
0 1 2 3 4 5m
Scale 1:100

Date: **JANUARY 2021**

Rev	Date	Drawn	Checked

Drg No: **CB_84_139_NE_NA20_E05**

Rev:

Project:
**LAND NORTH OF SEFTER ROAD
PAGHAM**

Title:
**NORTHERN EDGE
NA20 ELEVATIONS**

Client:

**Taylor
Wimpey**



COOPERBAILLIE

Cooper Baillie Limited - Connaught House, 24 Guildford Road, Bagshot, Surrey GU19 5JN - Telephone 01276 450039 - www.cooperbaillie.co.uk
This drawing and the works depicted are the copyright of Cooper Baillie Ltd, and may not be reproduced or amended except by written permission. No liability will be accepted for amendments made by other persons.