



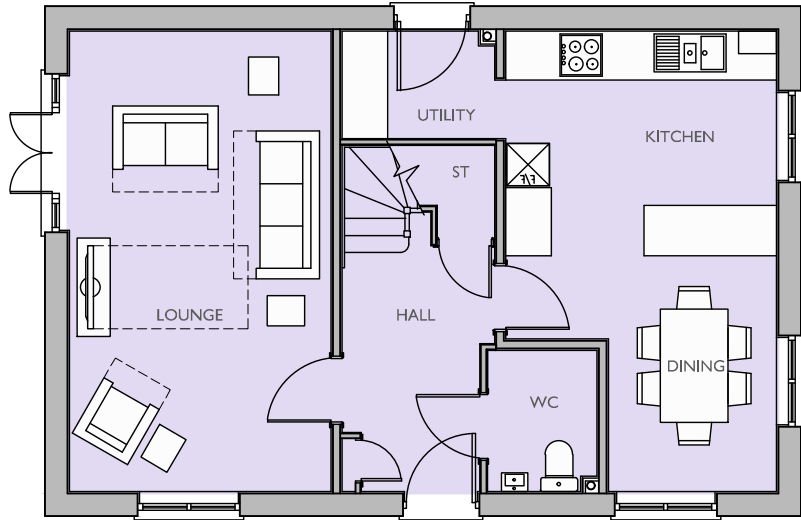

GROUND FLOOR PLAN

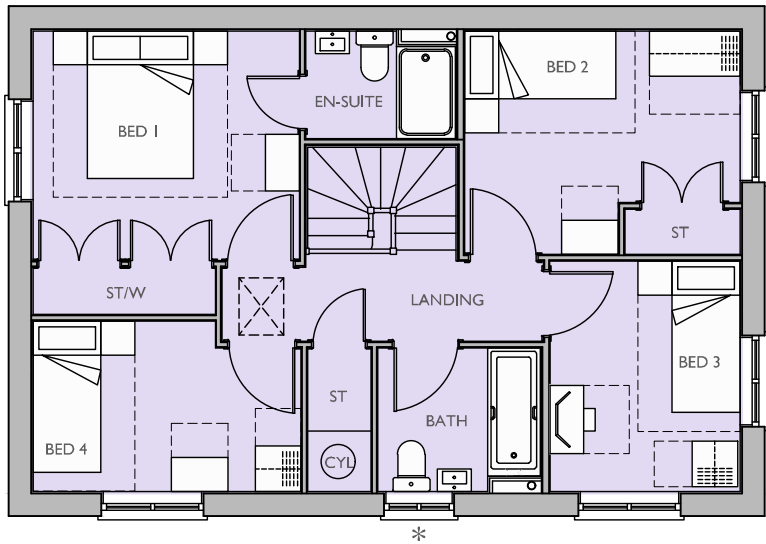

FIRST FLOOR PLAN
* OBSCURE GLAZED WINDOW

Plot No :
43 (OP), 68 (AS), 73 (OP), 82 (AS) &
121 (OP)

Plot Description :
4 BED (5 PERSON)
2.0 STOREY HOUSE
GROSS AREA 1243 FT² (115 M²)
NET AREA 1226 FT² (114 M²)

Drawn by : LAC Checked by : BB



Date: JANUARY 2021

Rev	Date	Drawn	Checked

Drg No: CB_84_139_NE_NT41_P01 Rev:

Project:
LAND NORTH OF SEFTER ROAD
PAGHAM

Title:
NORTHERN EDGE
NT41 FLOOR PLANS

Client:
Taylor Wimpey

