




REAR ELEVATION
* OBSCURED GLAZING

Plot No :
96 - 104 (AS)

Plot Description :
1 BED FLAT (2 PERSON)
GROSS AREA 574 FT² (53.3 M²)
NET AREA 566 FT² (52.6 M²)

2 BED FLAT (4 PERSON)
GROSS AREA 766 FT² (71.2 M²)
NET AREA 757 FT² (70.3 M²)

Drawn by : **KJM** Checked by : **BB**

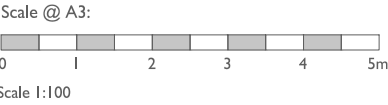

Date: **DECEMBER 2020**

Rev	Date	Drawn	Checked

Drg No: **CB_84_139_PR_B_E03**

Rev:

Project:
**LAND NORTH OF SEFTER ROAD
PAGHAM**

Title:
**PRINCIPAL ROUTE
BLOCK B ELEVATIONS**

Cooper Baillie Limited - Connaught House, 24 Guildford Road, Bagshot, Surrey GU19 5JN - Telephone 01276 450039 - www.cooperbaillie.co.uk
This drawing and the works depicted are the copyright of Cooper Baillie Ltd. and may not be reproduced or amended except by written permission. No liability will be accepted for amendments made by other persons.

Client:

**Taylor
Wimpey**



COOPERBAILLIE