




REAR ELEVATION

Plot No :
241 - 249 (AS)

Plot Description :
1 BED FLAT (2 PERSON) X 3
GROSS AREA 570.3 FT² (53.0 M²)
NET AREA 559.2 FT² (52.0 M²)

1 BED FLAT (4 PERSON) X 6
GROSS AREA 551.7 FT² (51.3 M²)
NET AREA 541.2 FT² (50.3 M²)

Drawn by : **KJM** Checked by : **BB**

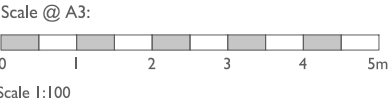

Date: **JULY 2021**

Rev	Date	Drawn	Checked

Drg No: **CB_84_139_PR_D_E07**

Rev:

Project:
**LAND NORTH OF SEFTER ROAD
PAGHAM**

Title:
**PRINCIPAL ROUTE
BLOCK D ELEVATIONS**

Client:
**Taylor
Wimpey**



Cooper Baillie Limited - Connaught House, 24 Guildford Road, Bagshot, Surrey GU19 5JN - Telephone 01276 450039 - www.cooperbaillie.co.uk
This drawing and the works depicted are the copyright of Cooper Baillie Ltd. and may not be reproduced or amended except by written permission. No liability will be accepted for amendments made by other persons.