



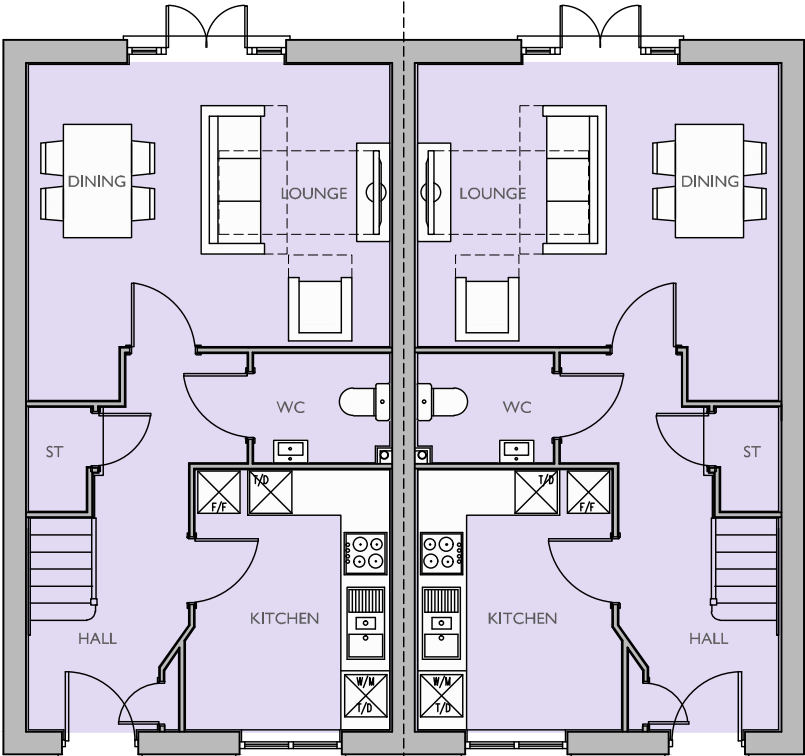

GROUND FLOOR PLAN

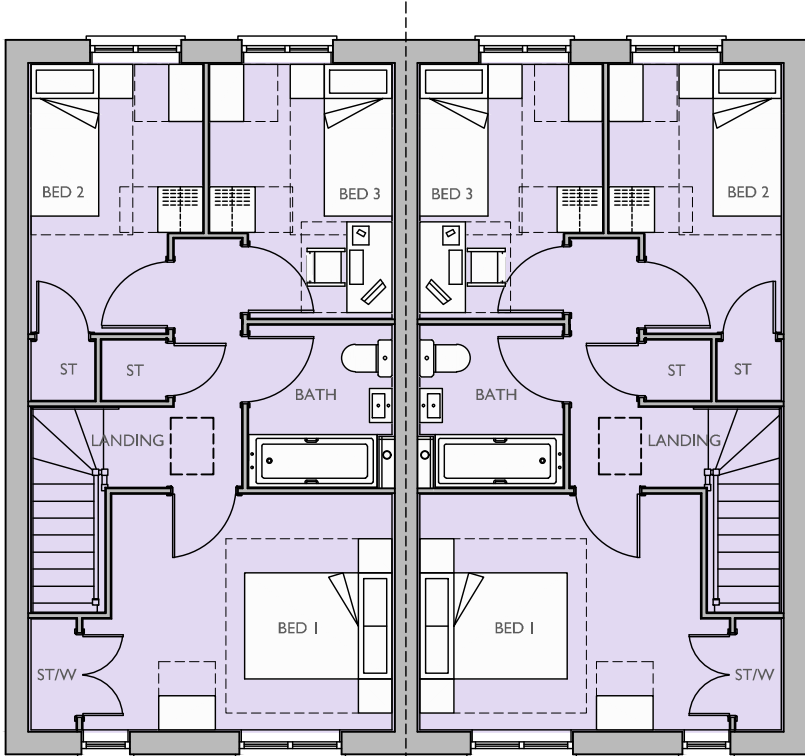

FIRST FLOOR PLAN

Plot No :
144 & 145 (AS)

Plot Description :
3 BED (4 PERSON)
2.0 STOREY HOUSE
GROSS AREA 922 FT² (86 M²)
NET AREA 904 FT² (84 M²)

Drawn by : KJM Checked by : BB



Date: OCTOBER 2020

Rev	Date	Drawn	Checked

Drg No: CB_84_139_PR_NA30A_P02

Rev:

Project:
LAND NORTH OF SEFTER ROAD
PAGHAM

Title:
PRINCIPAL ROUTE
NA30A FLOOR PLANS

Client:

Taylor Wimpey



COOPERBAILLIE

Cooper Baillie Limited - Connaught House, 24 Guildford Road, Bagshot, Surrey GU19 5JN - Telephone 01276 450039 - www.cooperbaillie.co.uk
This drawing and the works depicted are the copyright of Cooper Baillie Ltd. and may not be reproduced or amended except by written permission. No liability will be accepted for amendments made by other persons.