



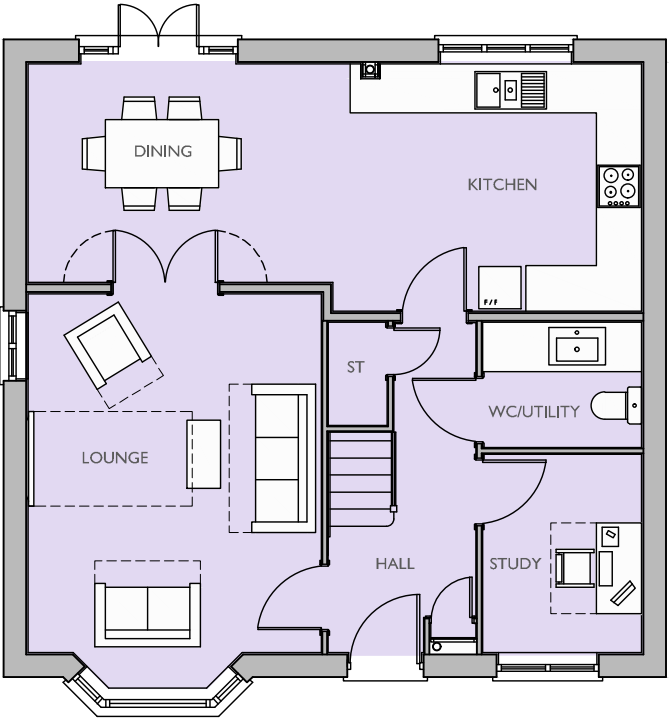

GROUND FLOOR PLAN

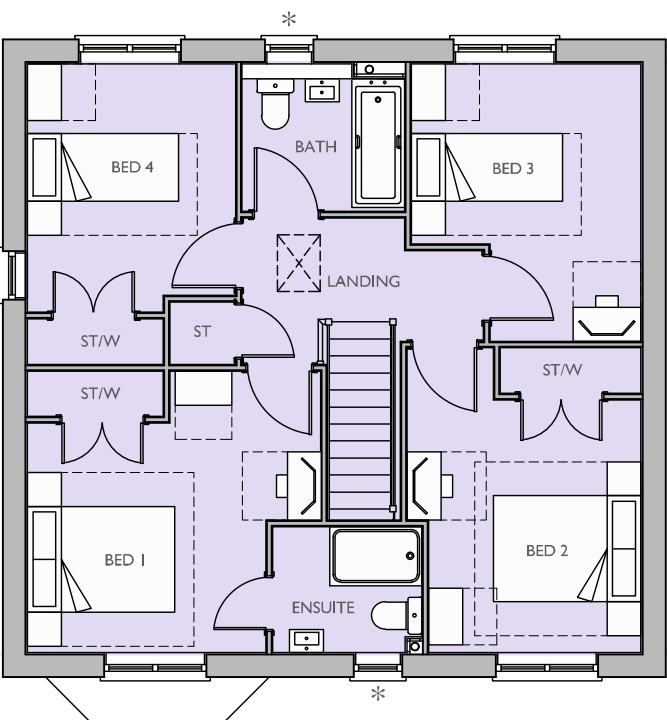


FIRST FLOOR PLAN
* OBSCURE GLAZED WINDOW

Plot No :
8 (AS)

Plot Description :
4 BED (6 PERSON)
2.0 STOREY HOUSE
GROSS AREA 1385 FT² (128.68 M²)
NET AREA 1368 FT² (127.07 M²)

Drawn by : **KJM** Checked by : **BB**

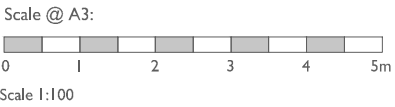

Date: **OCTOBER 2020**

Rev	Date	Drawn	Checked
-----	------	-------	---------

Drg No: **CB_84_139_PR_NA44_P01**

Rev:

Project:
**LAND NORTH OF SEFTER ROAD
PAGHAM**

Title:
**PRINCIPAL ROUTE
NA44 FLOOR PLANS**

Client:

Taylor Wimpey



COOPERBAILLIE