




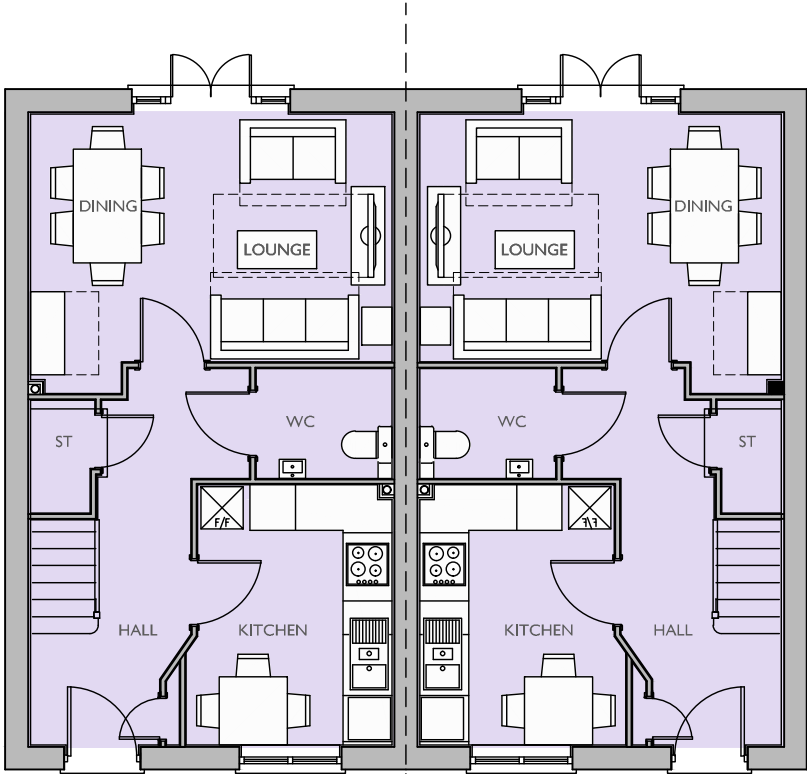

GROUND FLOOR PLAN

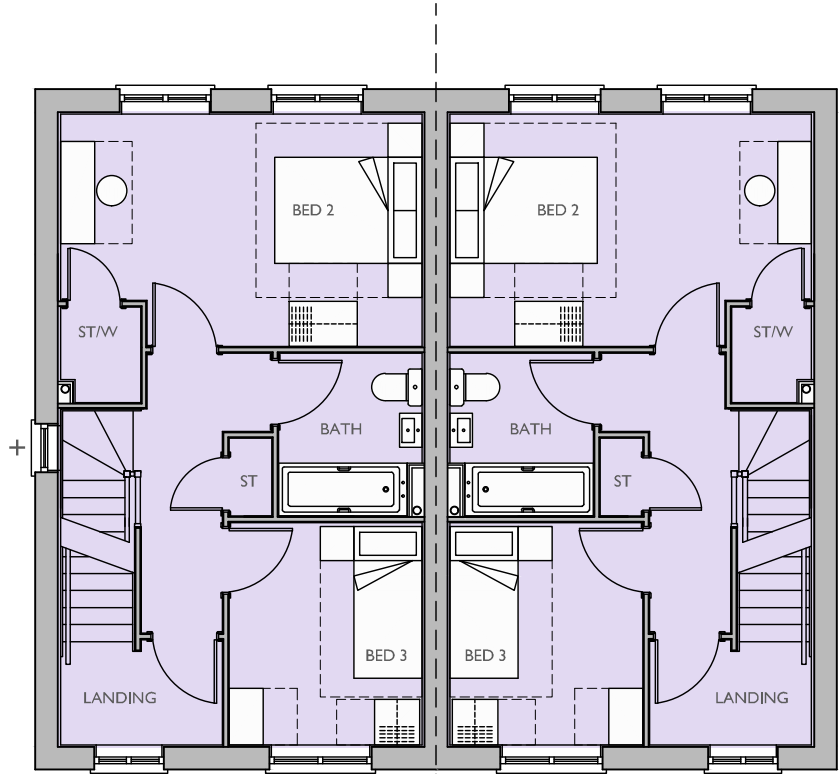

FIRST FLOOR PLAN
+ Window to Plot 200 Only

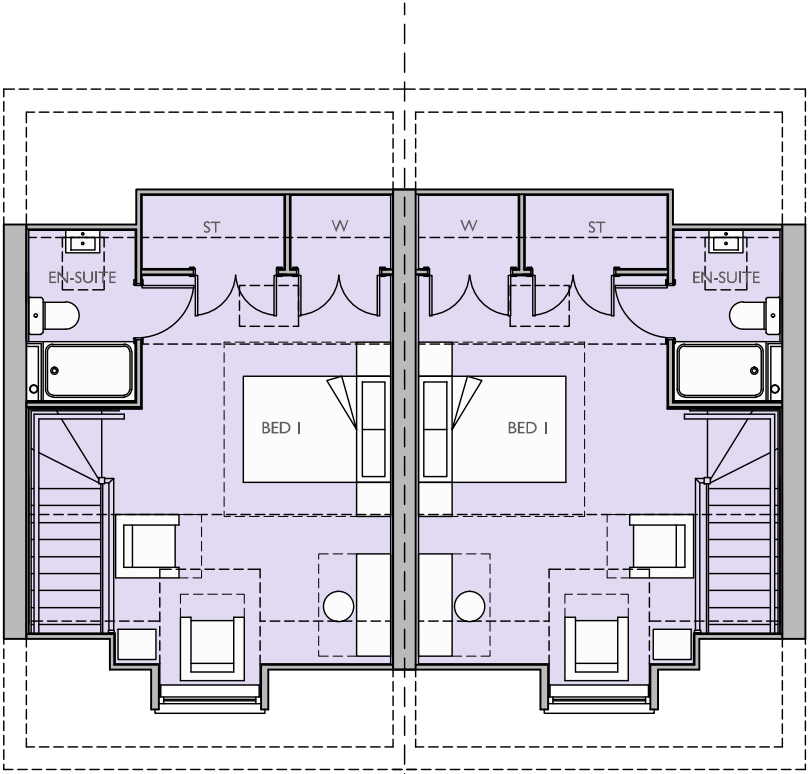

SECOND FLOOR PLAN

Plot No :
54 & 55 (AS), 56 & 57 (AS), 200 & 201 (AS),
202 & 203 (AS), 204 & 205 (AS)

Plot Description :
3 BED (5 PERSON)
2.5 STOREY TOWN HOUSE
GROSS AREA 1153 FT² (107.12 M²)
NET AREA 1134 FT² (105.40 M²)

Drawn by : **KJM** Checked by : **BB**



Date: **OCTOBER 2020**

Rev	Date	Drawn	Checked

Drg No: **CB_84_139_PR_NB32_P01**

Rev:

Project:
**LAND NORTH OF SEFTER ROAD
PAGHAM**

Title:
**PRINCIPAL ROUTE
NB32 FLOOR PLANS**

Client:
Taylor Wimpey



Cooper Baillie Limited - Connaught House, 24 Guildford Road, Bagshot, Surrey GU19 5JN - Telephone 01276 450039 - www.cooperbaillie.co.uk
This drawing and the works depicted are the copyright of Cooper Baillie Ltd, and may not be reproduced or amended except by written permission. No liability will be accepted for amendments made by other persons.