



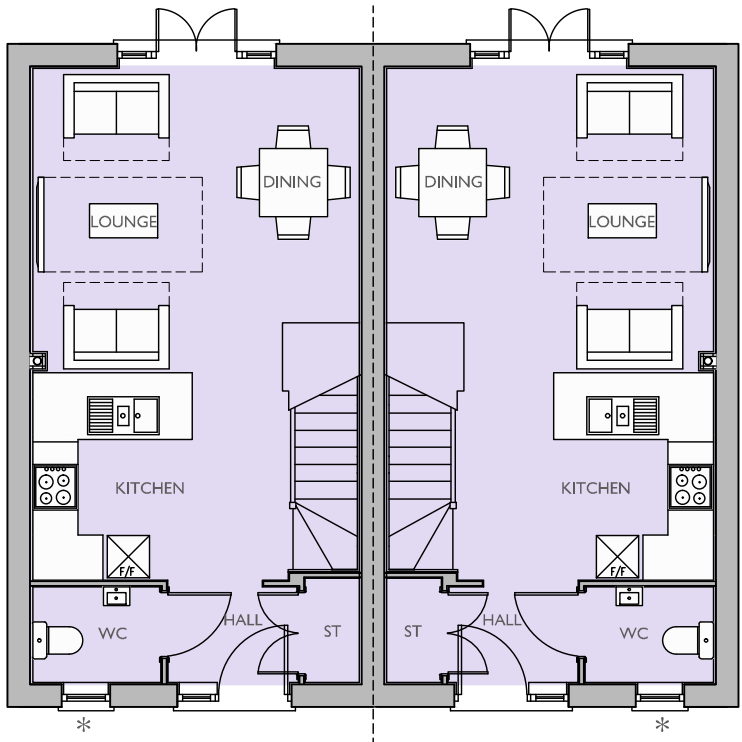

GROUND FLOOR PLAN
* OBSCURE GLAZED WINDOW

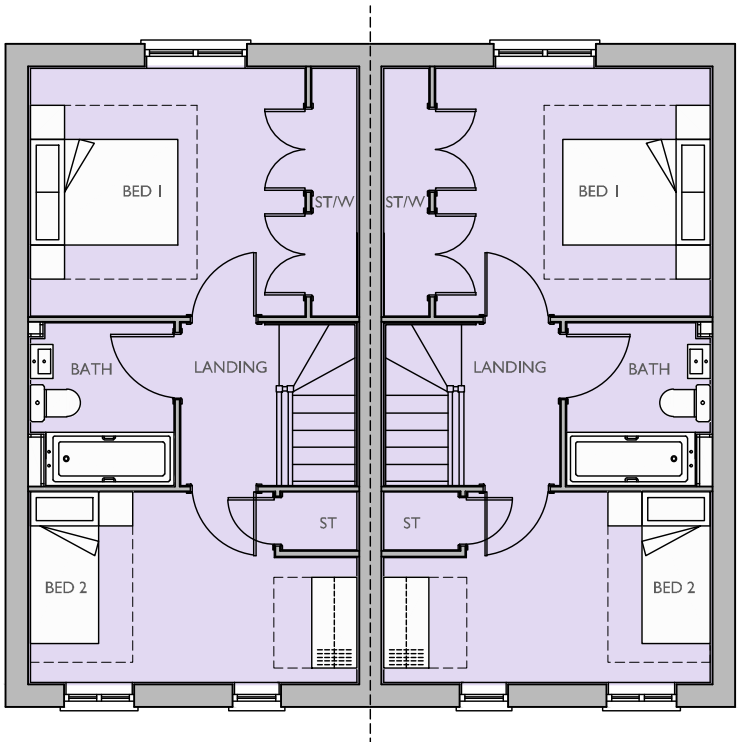

FIRST FLOOR PLAN

Plot No :
183 & 184 (AS), 185 & 186 (AS),
189 & 190 (AS)

Plot Description :
2 BED (3 PERSON)
2.0 STOREY HOUSE
GROSS AREA 771 FT² (71.61 M²)
NET AREA 755 FT² (70.10 M²)

Drawn by : **KJM** Checked by : **BB**



Date: **OCTOBER 2020**

Rev	Date	Drawn	Checked

Drg No: CB_84_139_SQ_NA20_P01

Rev:

Project:
LAND NORTH OF SEFTER ROAD
PAGHAM

Title:
SOUTHERN QUARTER
NA20 FLOOR PLANS

Client:

Taylor Wimpey

