



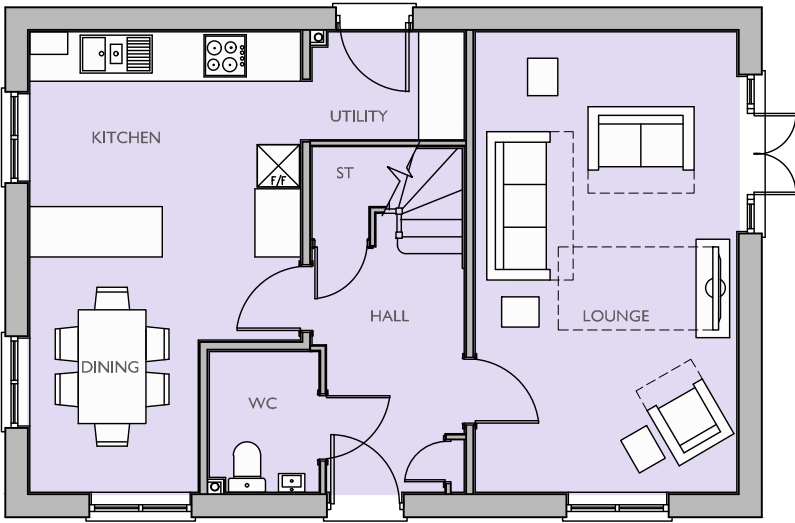

GROUND FLOOR PLAN

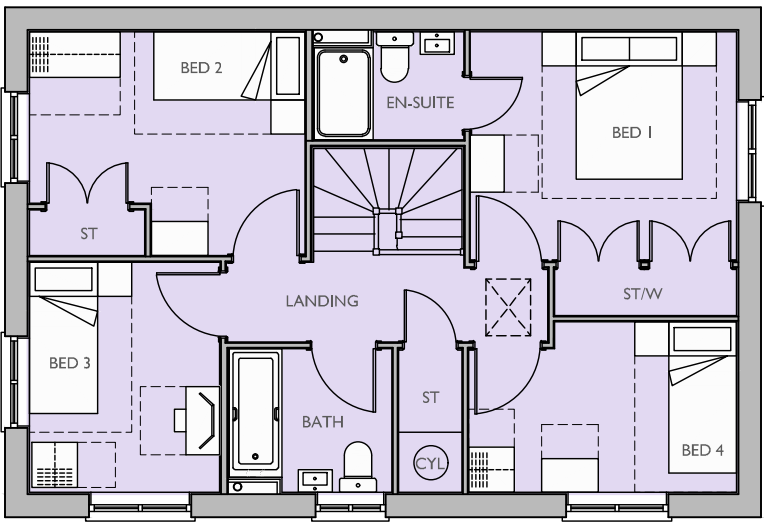

FIRST FLOOR PLAN
* OBSCURE GLAZED WINDOW

Plot No :
165 (OP), 174 (AS), 177 (AS), 208 (AS)

Plot Description :
4 BED (5 PERSON)
2.0 STOREY HOUSE
GROSS AREA 1243 FT² (115 M²)
NET AREA 1226 FT² (114 M²)

Drawn by : **KJM** Checked by : **BB**



Date: **OCTOBER 2020**

Rev	Date	Drawn	Checked
-----	------	-------	---------

Drg No: CB_84_139_SQ_NT41_P01

Rev:

Project:
LAND NORTH OF SEFTER ROAD
PAGHAM

Title:
SOUTHERN QUARTER
NT41 FLOOR PLANS

Client:

Taylor Wimpey

