


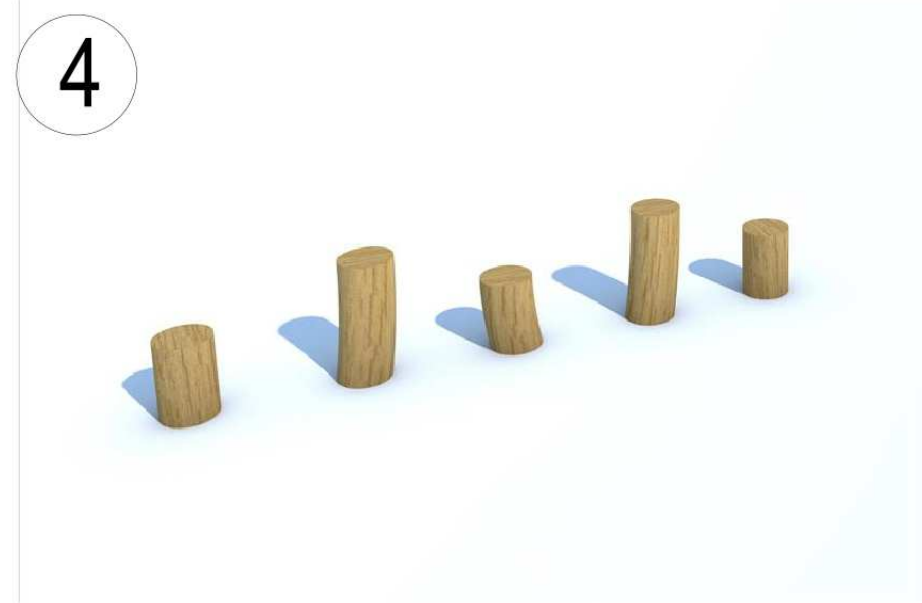

No.	MANUFACTURER	ITEM	REF
1.	Playdate	Twin Balance Beam	BB(T)/S
2.	Playdate	Caledonian Mimm Glacial Boulders	-
<i>mixed sizes, max. height above ground of 600mm, smooth finished, healed into ground surface, semi-dry sand/cement base.</i>			
3.	Handmade Places	Dragonfly Play Sculpture	SKU: BX1HPM 35
4.	PentagonPlay	Stepping Logs (Set of 5)	PLS-AP-TT-RSL
<i>Natural Robinia timber, resistant to decay</i>			

Notes

1. Final design of play area must be agreed with Local Authority prior to installation.
4. All play equipment and safety surfacing to be installed in accordance with European Safety Standards BS EN 1176, BS EN 1177 and BS EN 7188.
5. Exact extent of and minimum depth of safety surfacing must be in accordance with the relevant EU Standards taking account of maximum fall height to be **determined by installing contractor**. Refer to manufacturers installation instructions.
6. All equipped play areas should be subject to an independent post-installation inspection; by a certified inspector as registered with the Register of Playground Inspectors International (RPII) e.g. ROSPA prior to opening.

[illegible]