


- PHASE 1
- PHASE 2
- PHASE 3
- PHASE 4
- PHASE 5
- PHASE 6

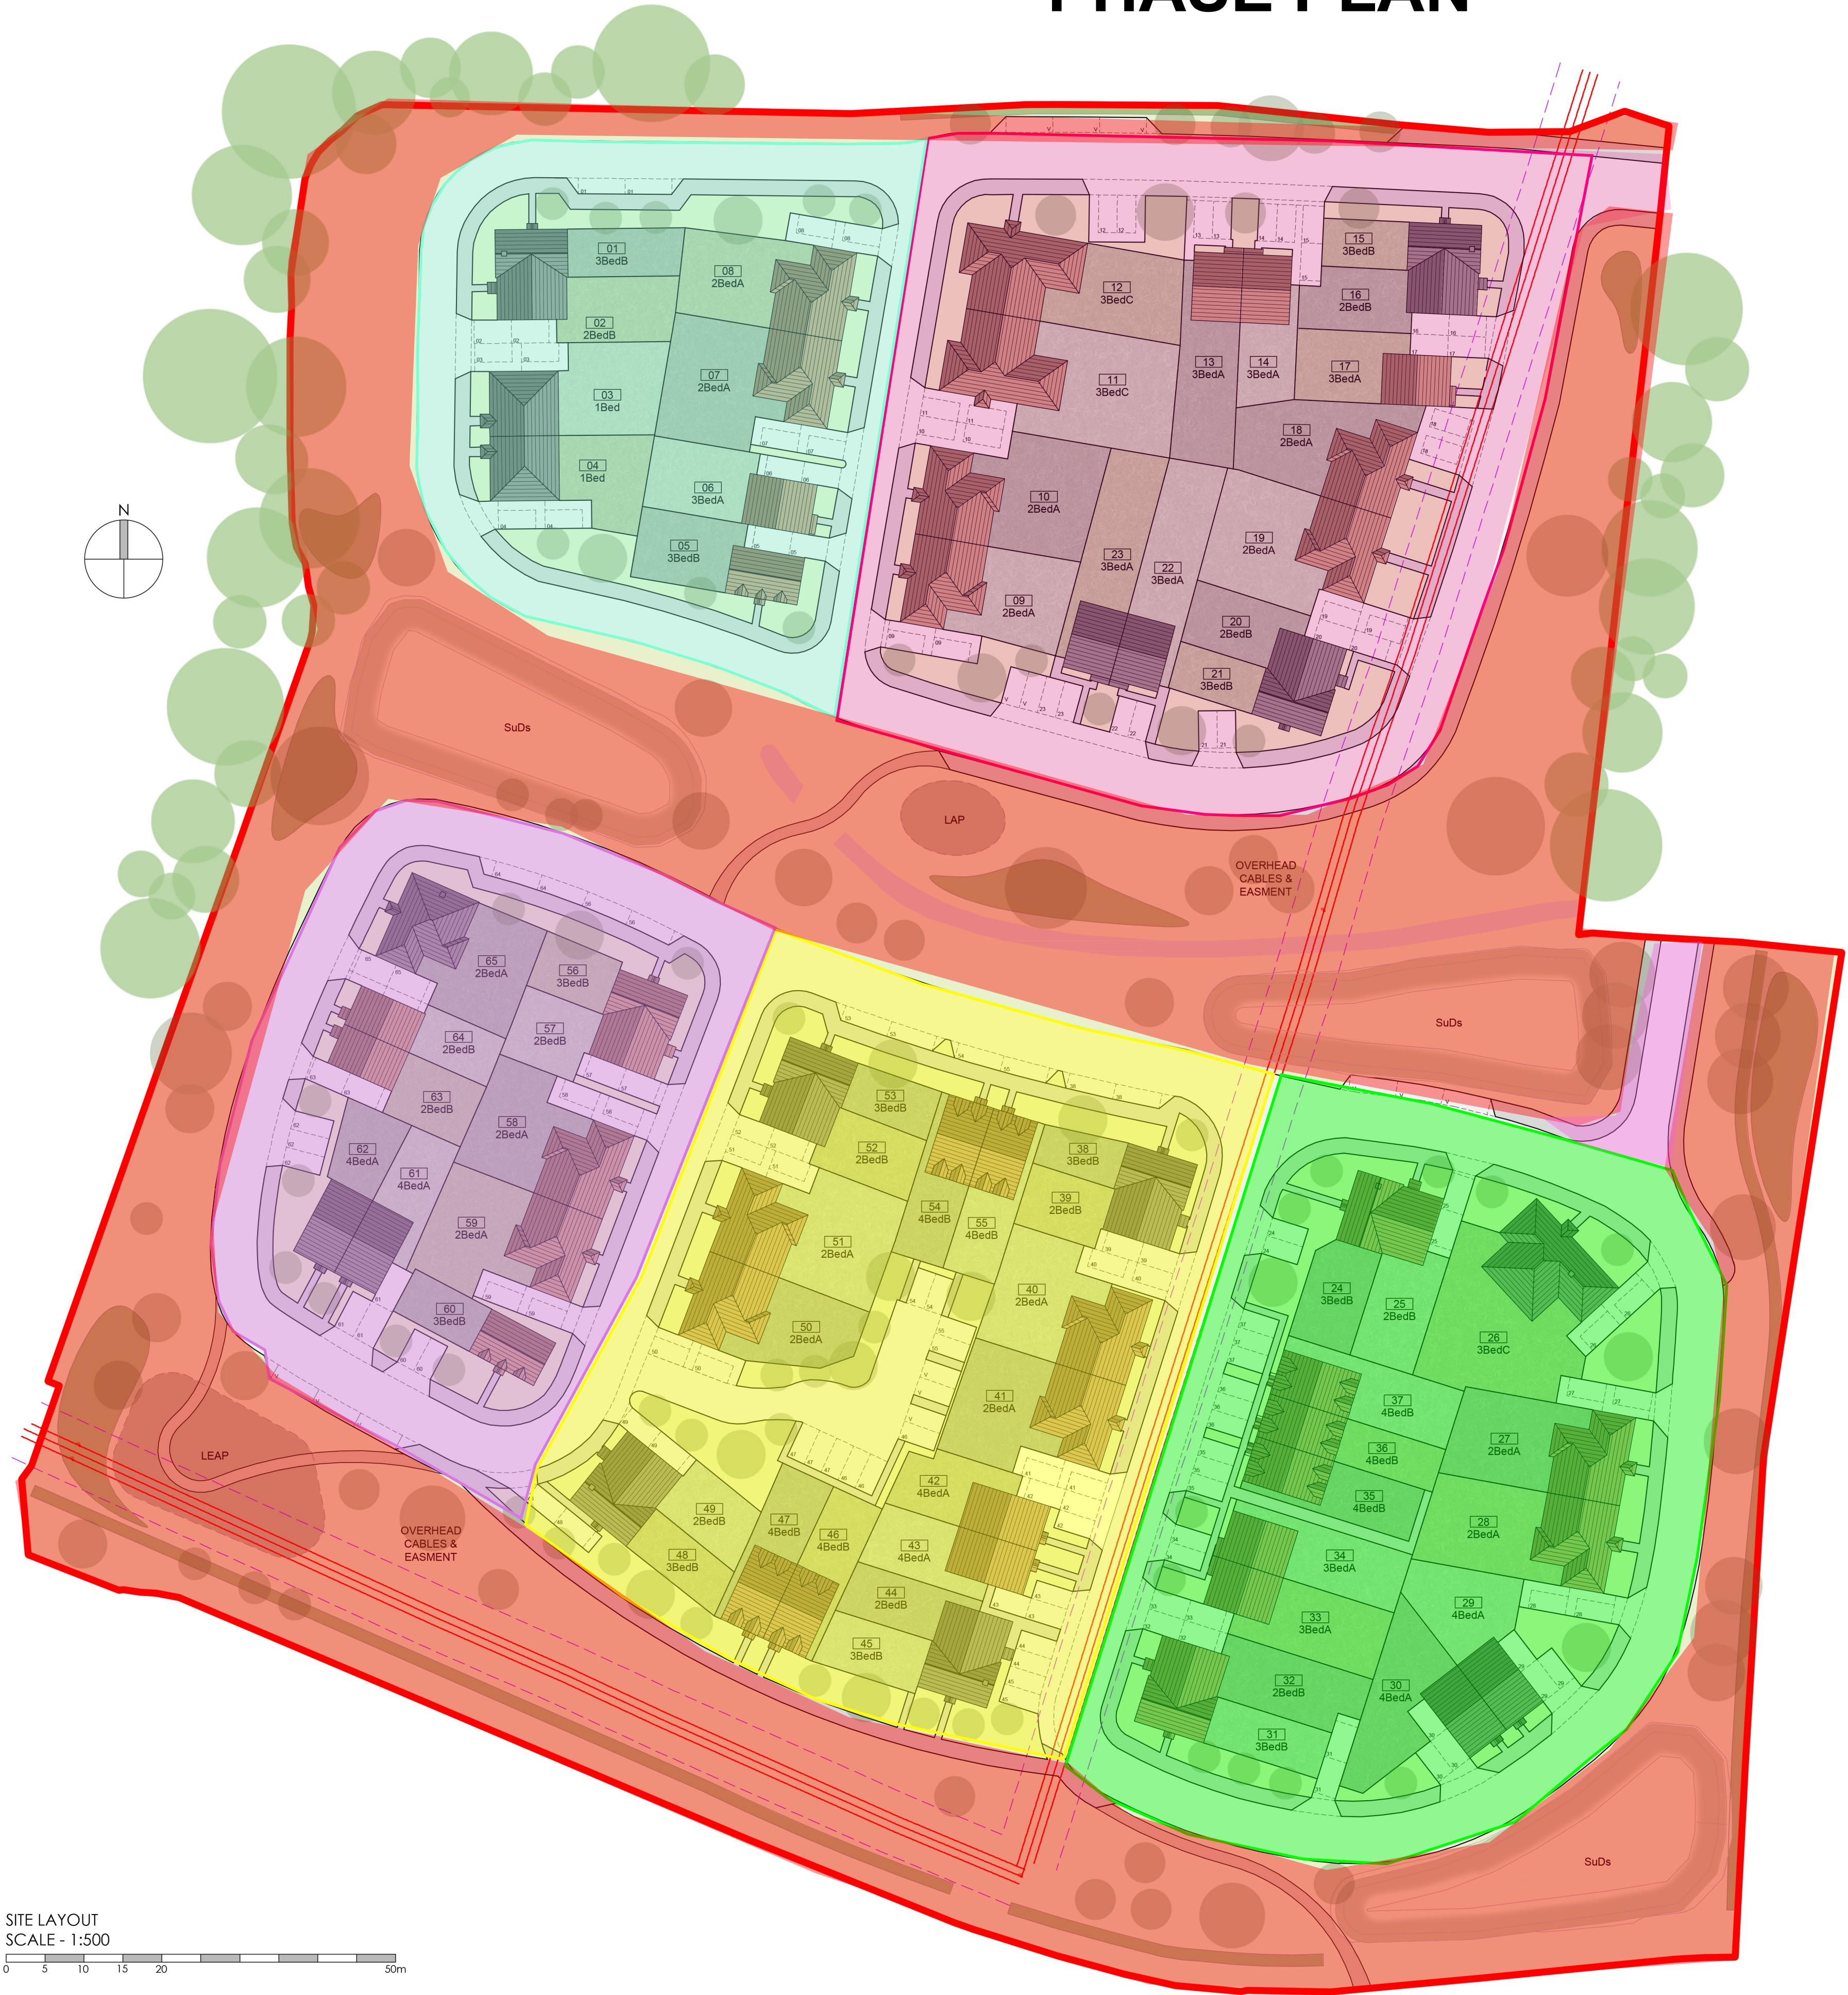

SITE LAYOUT
SCALE - 1:500



0 5 10 15 20 50m

	Project	NEW DWELLINGS AT LAND SOUTH OF SUMMER LANE PAGHAM PO21 4NJ			Drawing	SITE LAYOUT			
	Client	HAMPSHIRE HOMES				Job-Dwg Number	22039-PL-2-02	Rev.	A
	Status	PLANNING				 www.jp.a.design JPA - PORTSMOUTH 117 Highland Road, Southsea, Portsmouth, PO4 9DD t. +44(0)2394 002 897			
	Scale	1:500	Sheet Size	A1					
	Author	RH	Checked	JP					