


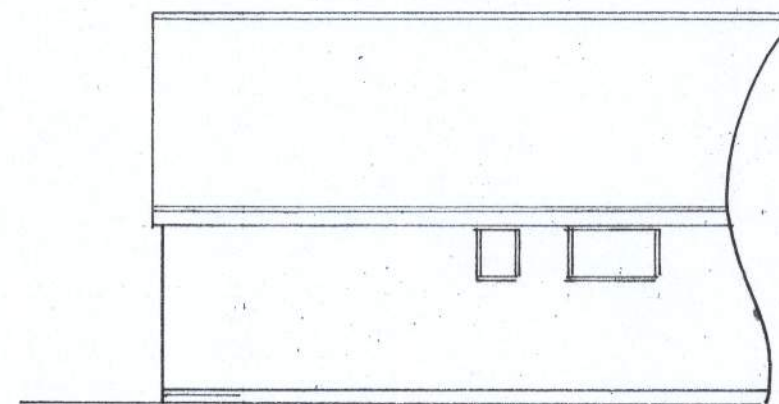


north
1 : 100



west




location plan
1 : 1250

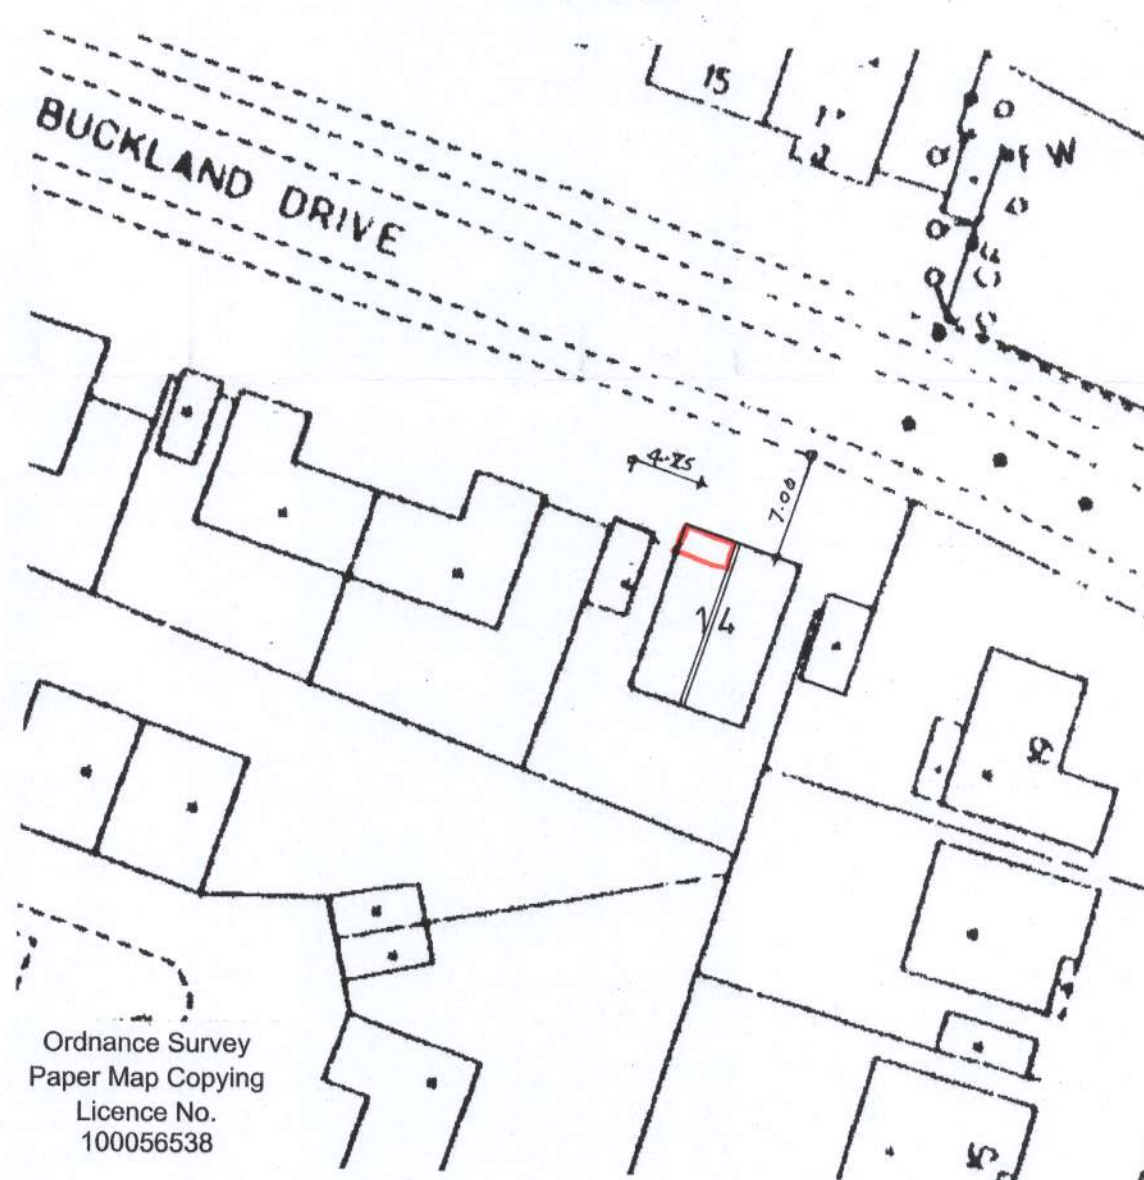


Ordnance Survey
Paper Map Copying
Licence No.
100056538

block plan
1 : 500

sheet 1 of 2

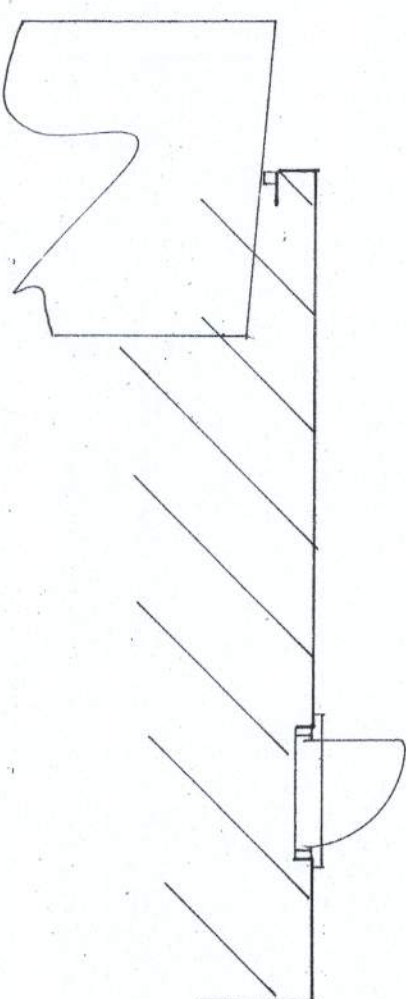

Plan
1 : 50

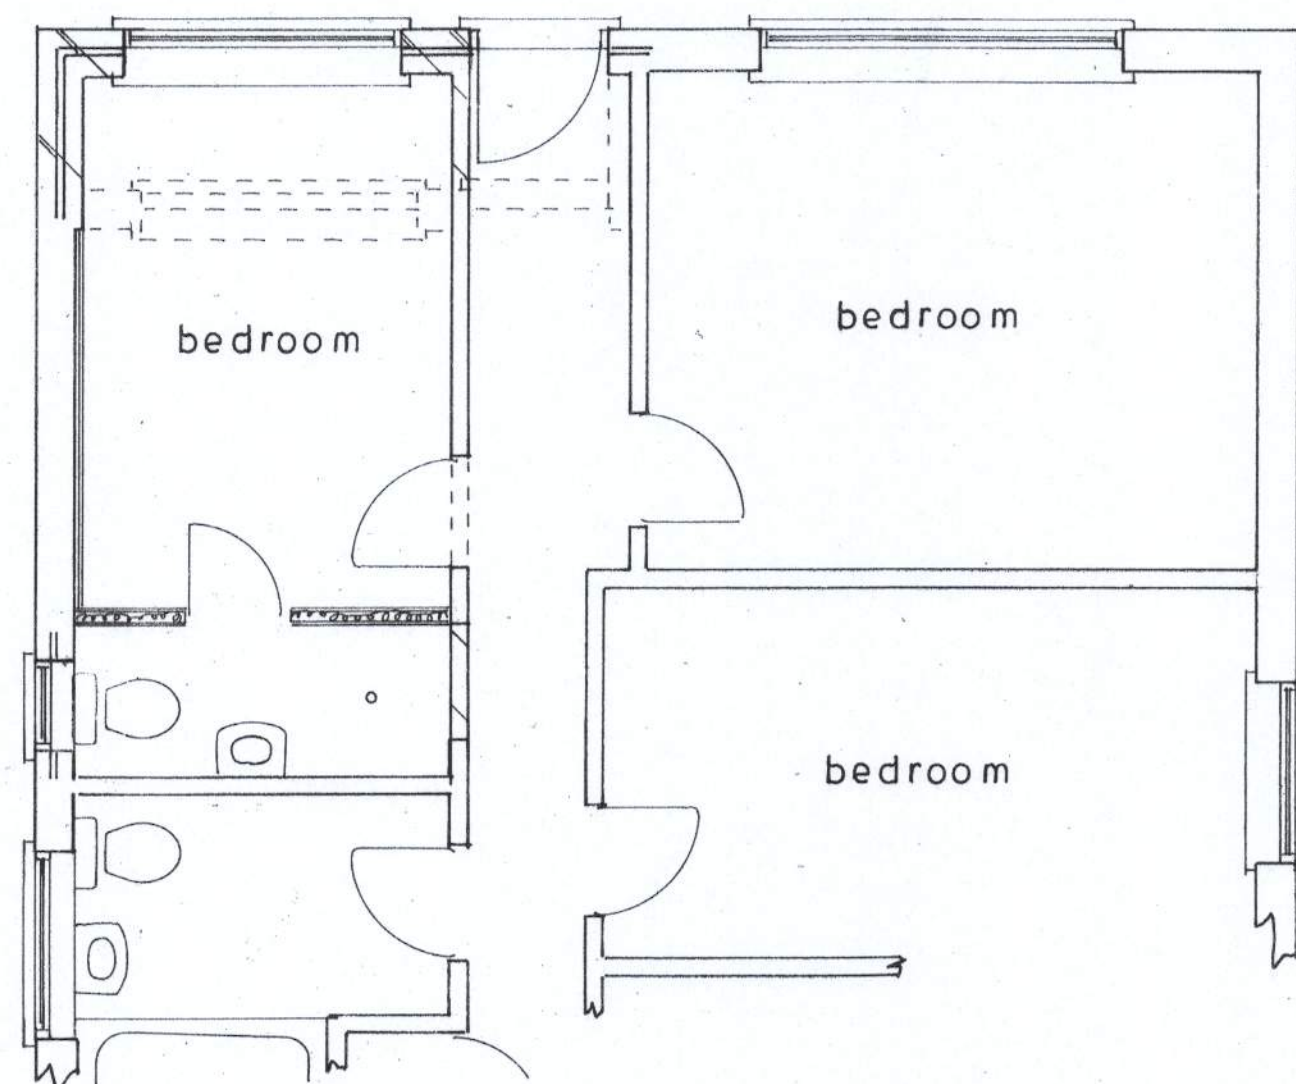

Proposed

PROPOSED INFILL EXTENSION AT 14, BUCKLAND DRIVE, PAGHAM
FOR MR. & MRS. T. CHAMBERS.

Bryan Butcher
Rainbow Cottage
Nyetimber Lane
Bognor Regis PO21 3JX
01243 266871
07973 233442
bryan.butcher@btinternet.com
www.bryanbutcher.com