



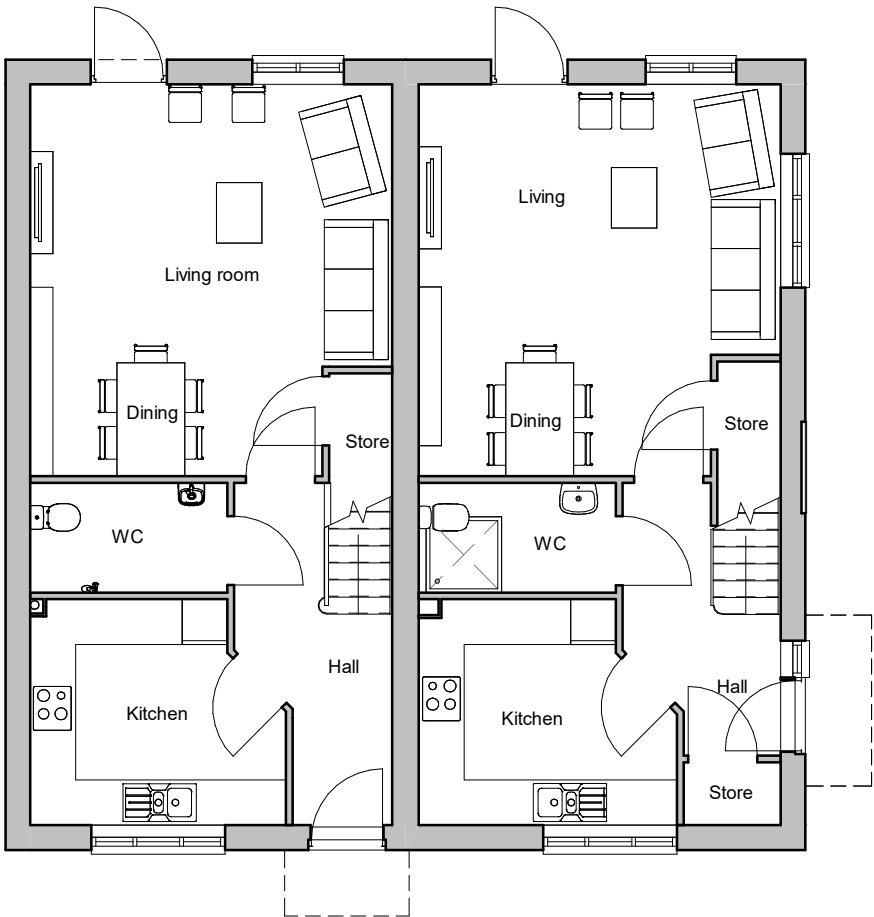

Ground Floor Plan

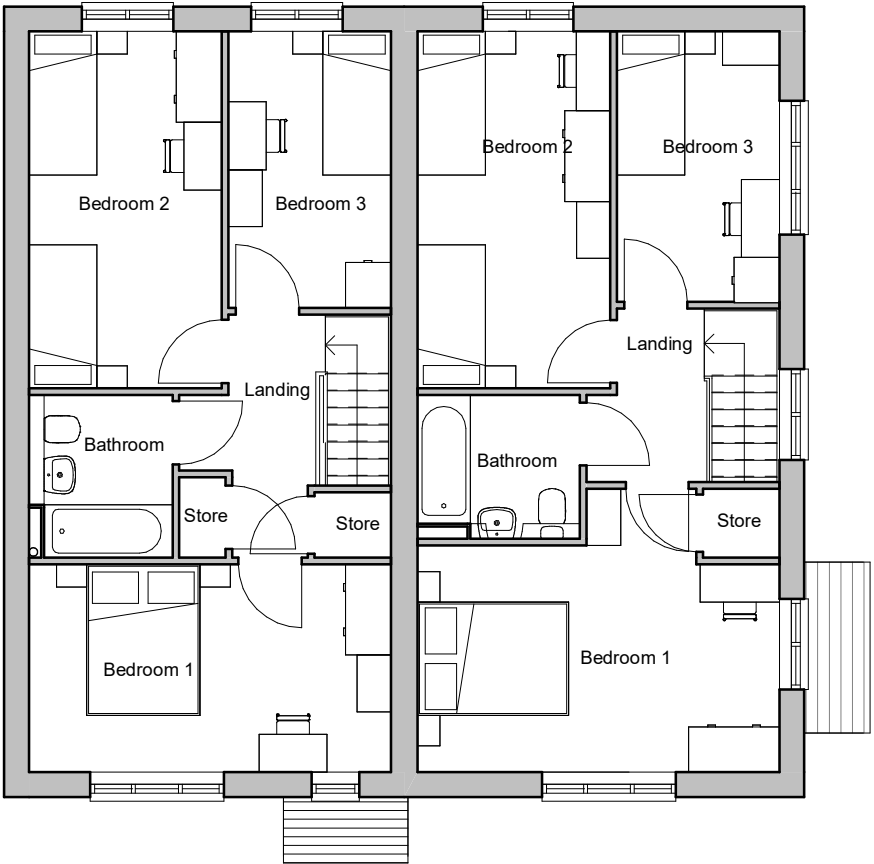

First Floor Plan

House type	T1	Variation	C	Option	1	House type	PW	Variation	C	Option	1
Bedrooms	3	Persons	5			Bedrooms	3	Persons	5		
Sq. ft finish	1025	Sq. m finish	95.28			Sq. ft finish	1010	Sq. m finish	93.82		
Sq. ft structural	1009	Sq. m structural	93.82			Sq. ft structural	1026	Sq. m structural	95.28		

