



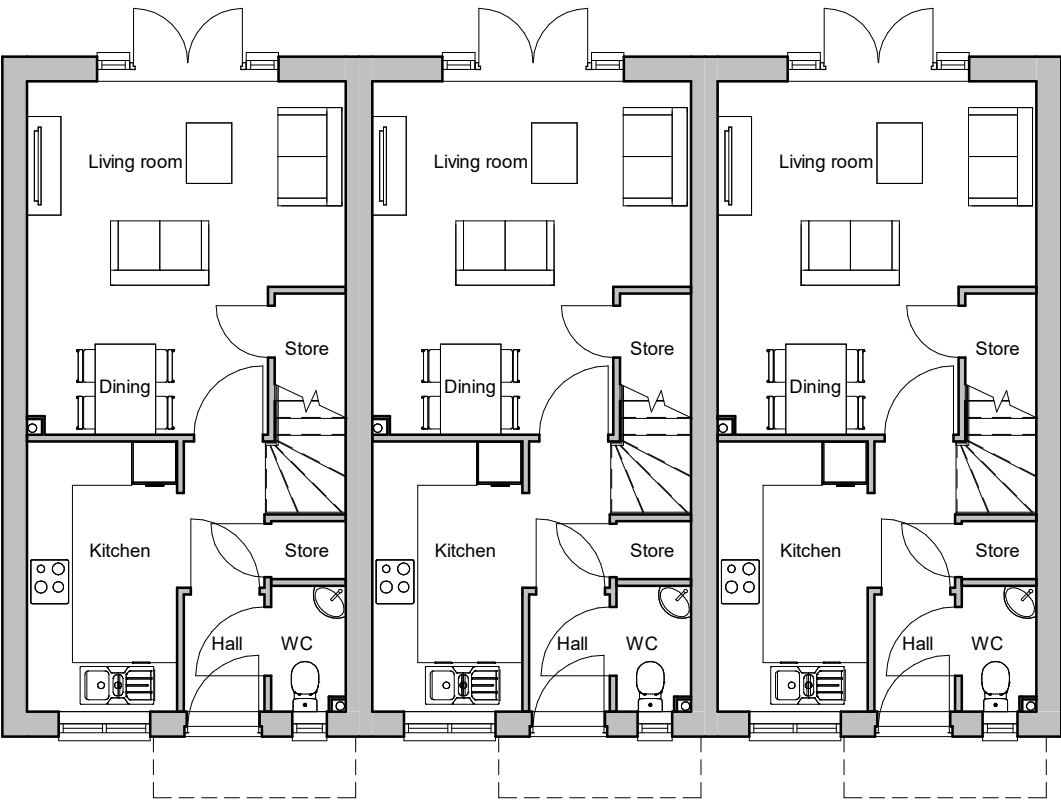

Ground Floor Plan

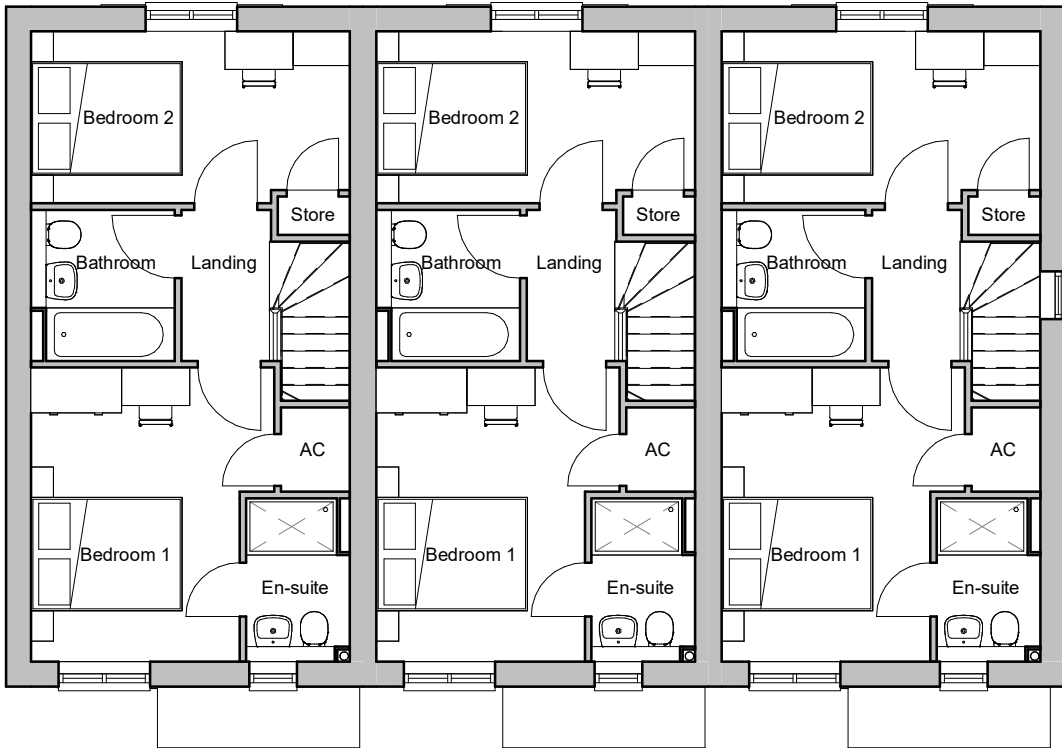

First Floor Plan

House type	CO	Variation	T	Option	4
Bedrooms	2	Persons			4
Sq. ft finish	757	Sq. m finish			70.31
Sq. ft structural	770	Sq. m structural			71.57

Romsey

Portishead

Camberley

T:01794 367703

T:01275 407000

T:01276 479050

F:01794 367276

F:01794 367276

F:01794 367276

Rev	Description
A	Planning Issue

Date	Au	Ch
18.12.20		CH

Project	Hook Lane, Pagham		
Drawing	Plots 261-263 (HT. Cooper) Floor Plans		
Client	Hallam Land		
Job no.	HALL200505	Date	17/07/20
Dwg no.	P.261-263.p	Rev.	A
Author	CH	Checker	MWP
Status	PLANNING	Scale	1 : 100 @ A3
Client ref.		Office	Romsey