



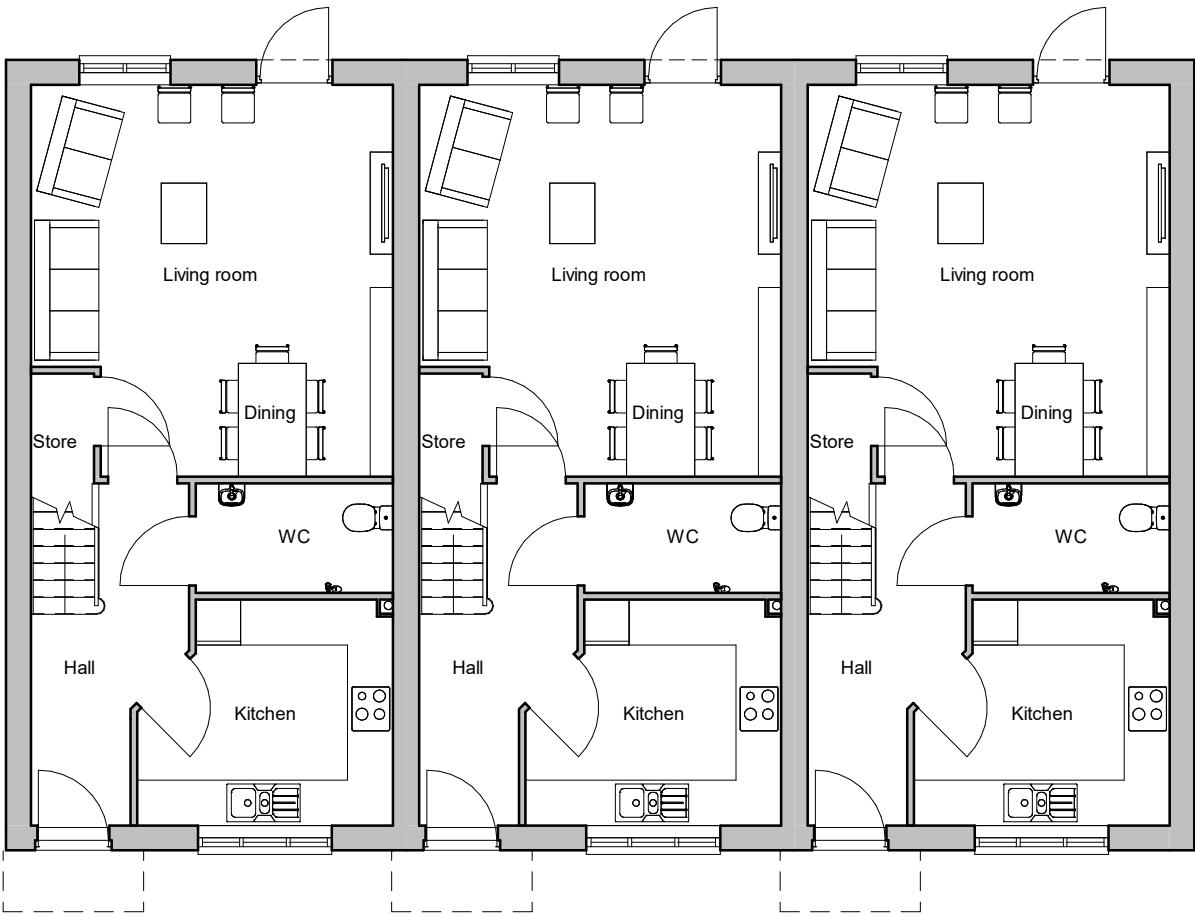

Ground Floor Plan

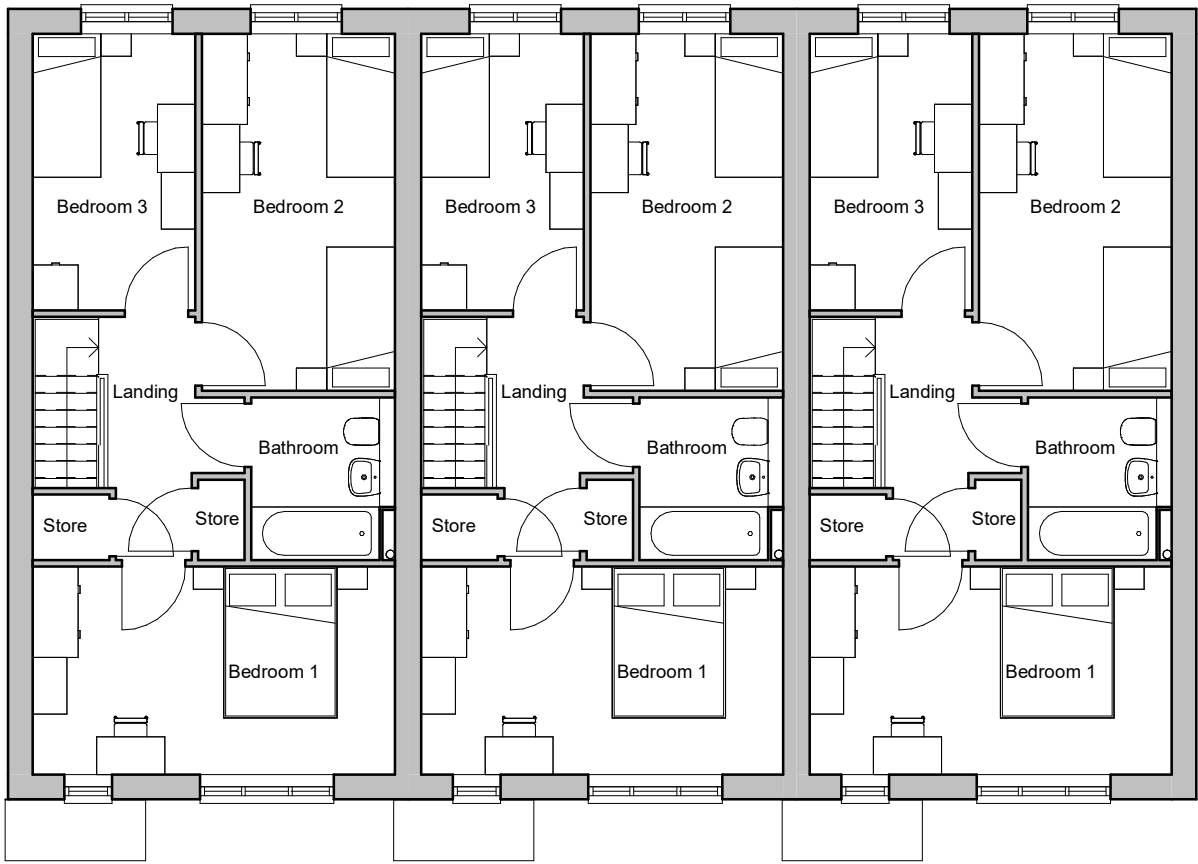

First Floor Plan

House type	T1	Variation	T	Option	1
Bedrooms	3	Persons			5
Sq. ft finish	1025	Sq. m finish			95.28
Sq. ft structural	1009	Sq. m structural			93.82



Romsey Office
Building 300, The Grange,
Romsey Road,
Michelmersh, Romsey,
Hampshire, SO51 0AE
T:01794 367703 F:01794 367276

Portishead Office
Unit 5, Middle Bridge Business Park,
Bristol Road,
Portishead,
Bristol, BS20 6PN
T:01275 407000 F:01794 367276

Rev	Description	Date	Author
A	Planning Issue	18.12.20	CH

Project Hook Lane, Pagham

Drawing Plots 207-209 (HT.Tillman)
Floor Plans

Client	Hallam Land
Job no.	HALL200505
Dwg no.	P.207-209.p
Author	CH
Status	PLANNING
ID ref.	

Date	14.07.20
Rev.	A
Scale	1:100 @ A3
Office	Romsey

www.thrivearchitects.co.uk
This drawing is the copyright of Thrive Architects Ltd ©. All rights reserved. Ordnance Survey Data © Crown Copyright. All rights reserved. Licence No. 100007359. DO NOT scale from this drawing. Contractors, Sub-contractors and suppliers are to check all relevant dimensions and levels of the site and building before commencing any shop drawings or building work. Any discrepancies should be recorded to the Architect. Where applicable this drawing is to be read in conjunction with the Consultants' drawings.

ARUN DISTRICT COUNCIL P/132/2019 RES