




Ground Floor Plan

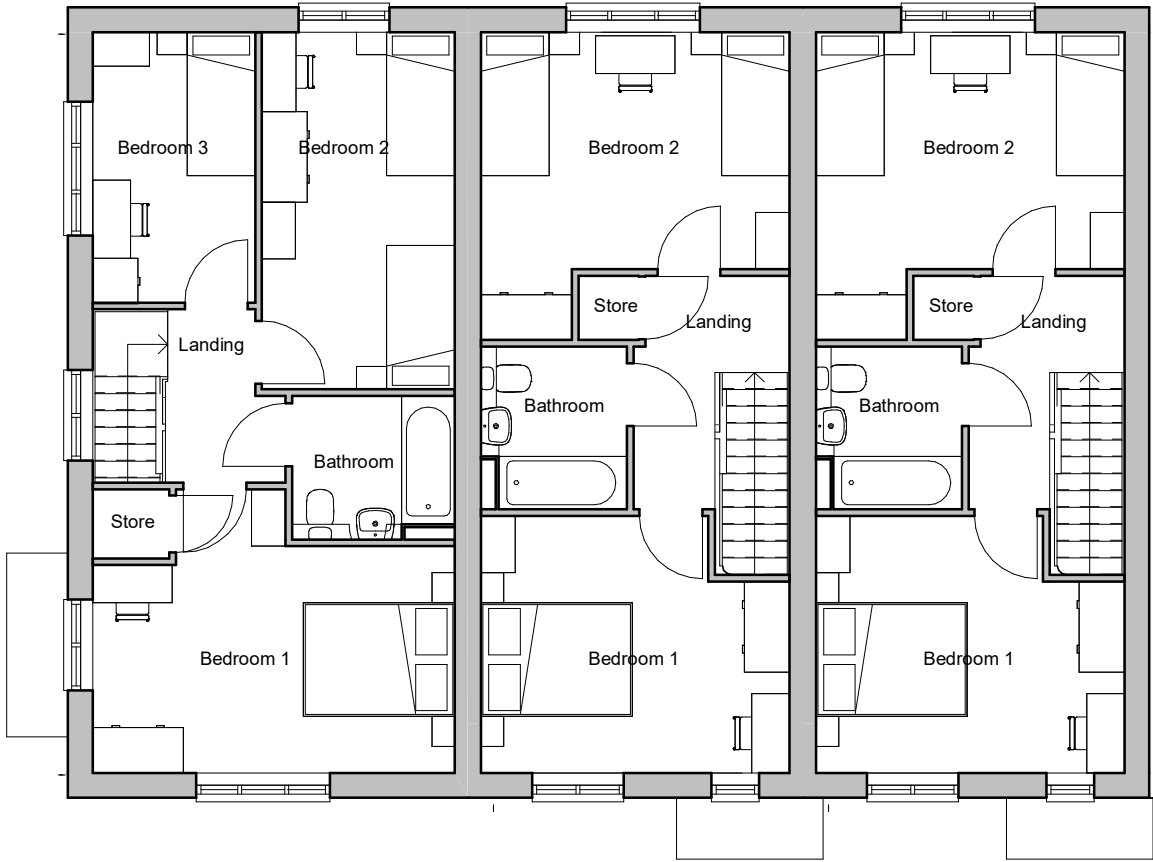

First Floor Plan

House type	PW	Variation	T	Option	1	House type	BA	Variation	T	Option	1
Bedrooms	3	Persons		5		Bedrooms	2	Persons		4	
Sq. ft finish	1010	Sq. m finish		93.82		Sq. ft finish	861	Sq. m finish		79.95	
Sq. ft structural	1026	Sq. m structural		95.28		Sq. ft structural	876	Sq. m structural		81.34	

Romsey Portishead Camberley
T:01794 367703 T:01275 407000 T:01276 479050
F:01794 367276 F:01794 367276 F:01794 367276

Rev	Description
A	Planning Issue

Date	Au	Ch
18.12.20		CH

Project	Hook Lane, Pagham				
Drawing	Plots 282-284 (HT. Ploughwright, HT. Baker) Floor Plans				
Client	Hallam Land				
Job no.	HALL200505			Date	17.07.20
Dwg no.	P.282-284.p			Rev.	A
Author	PAR	Checker	MWP	Scale	1 : 100 @ A3
Status	PLANNING			Office	Romsey
Client ref.					

