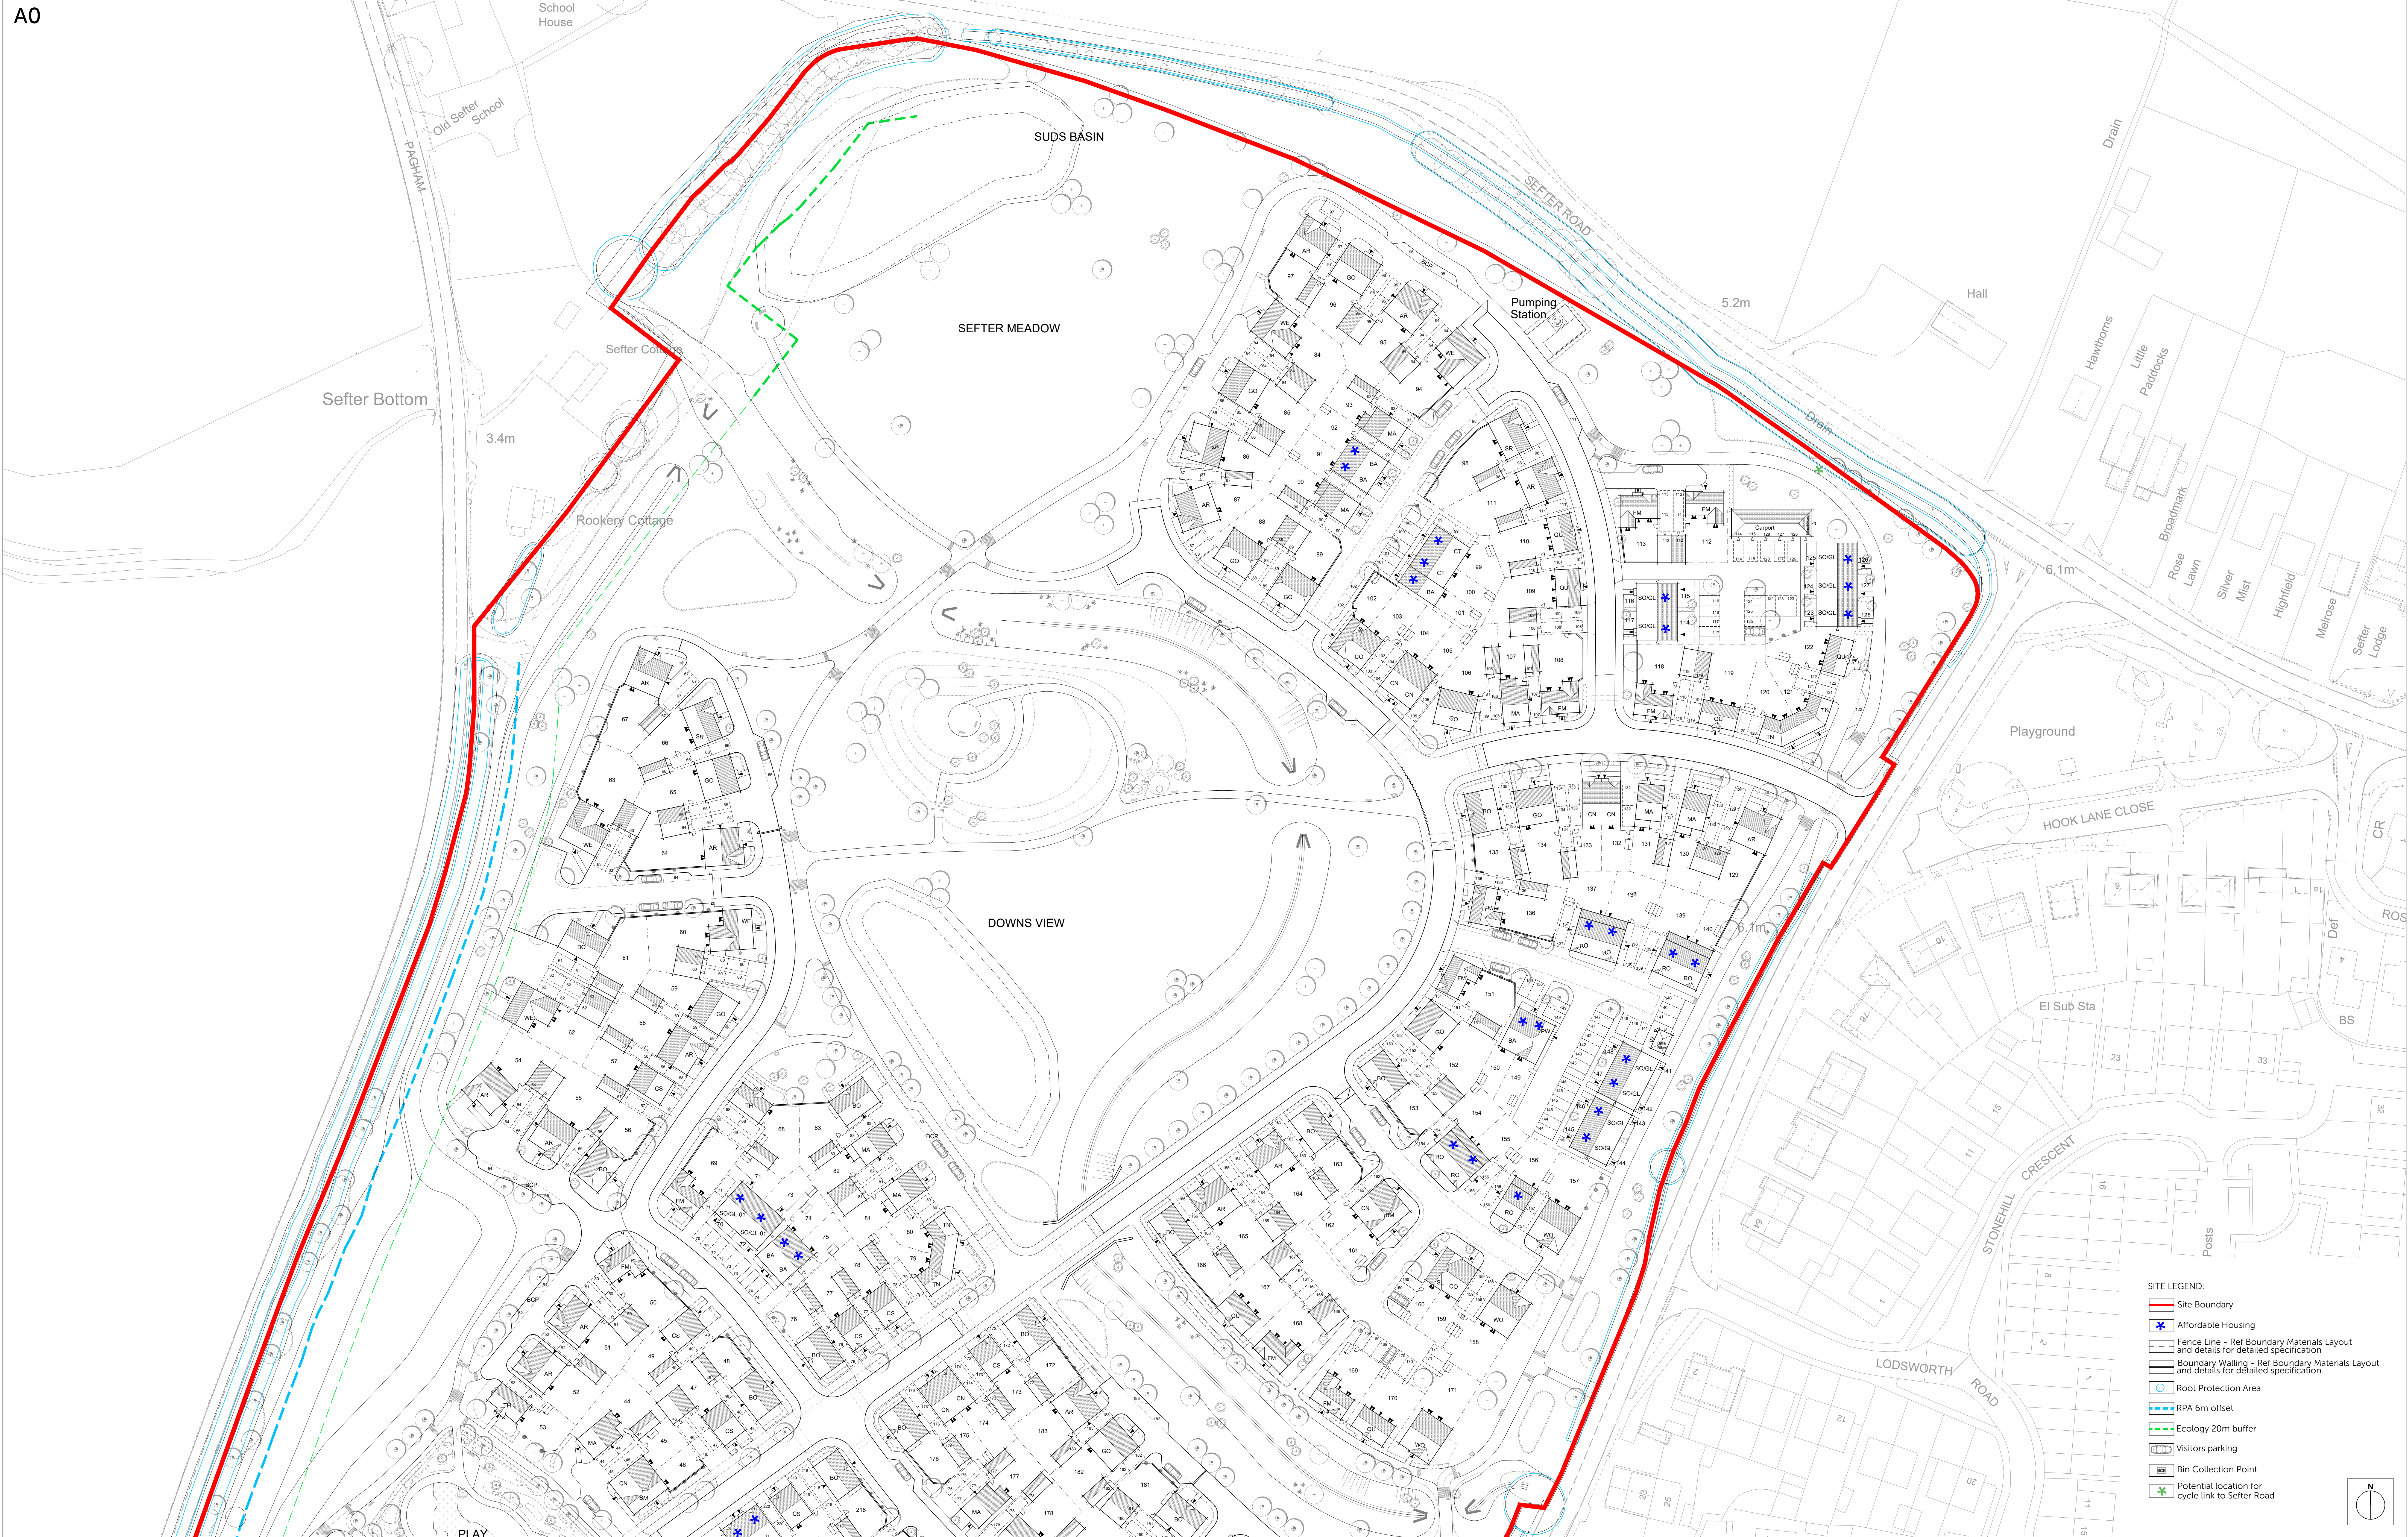


[illegible]

Project	Hook Lane, Pagham		
Drawing	Site Layout Northern		
Client	Hallam Land		
Job no.	HALL200505	Date	June 2020
Dwg no.	SL01-N	Rev	A
Author	AS	Checked	GR/CW
		Scale	1:500 at A0
Status	PLANNING		Office
			Romsey
Client ref.			