


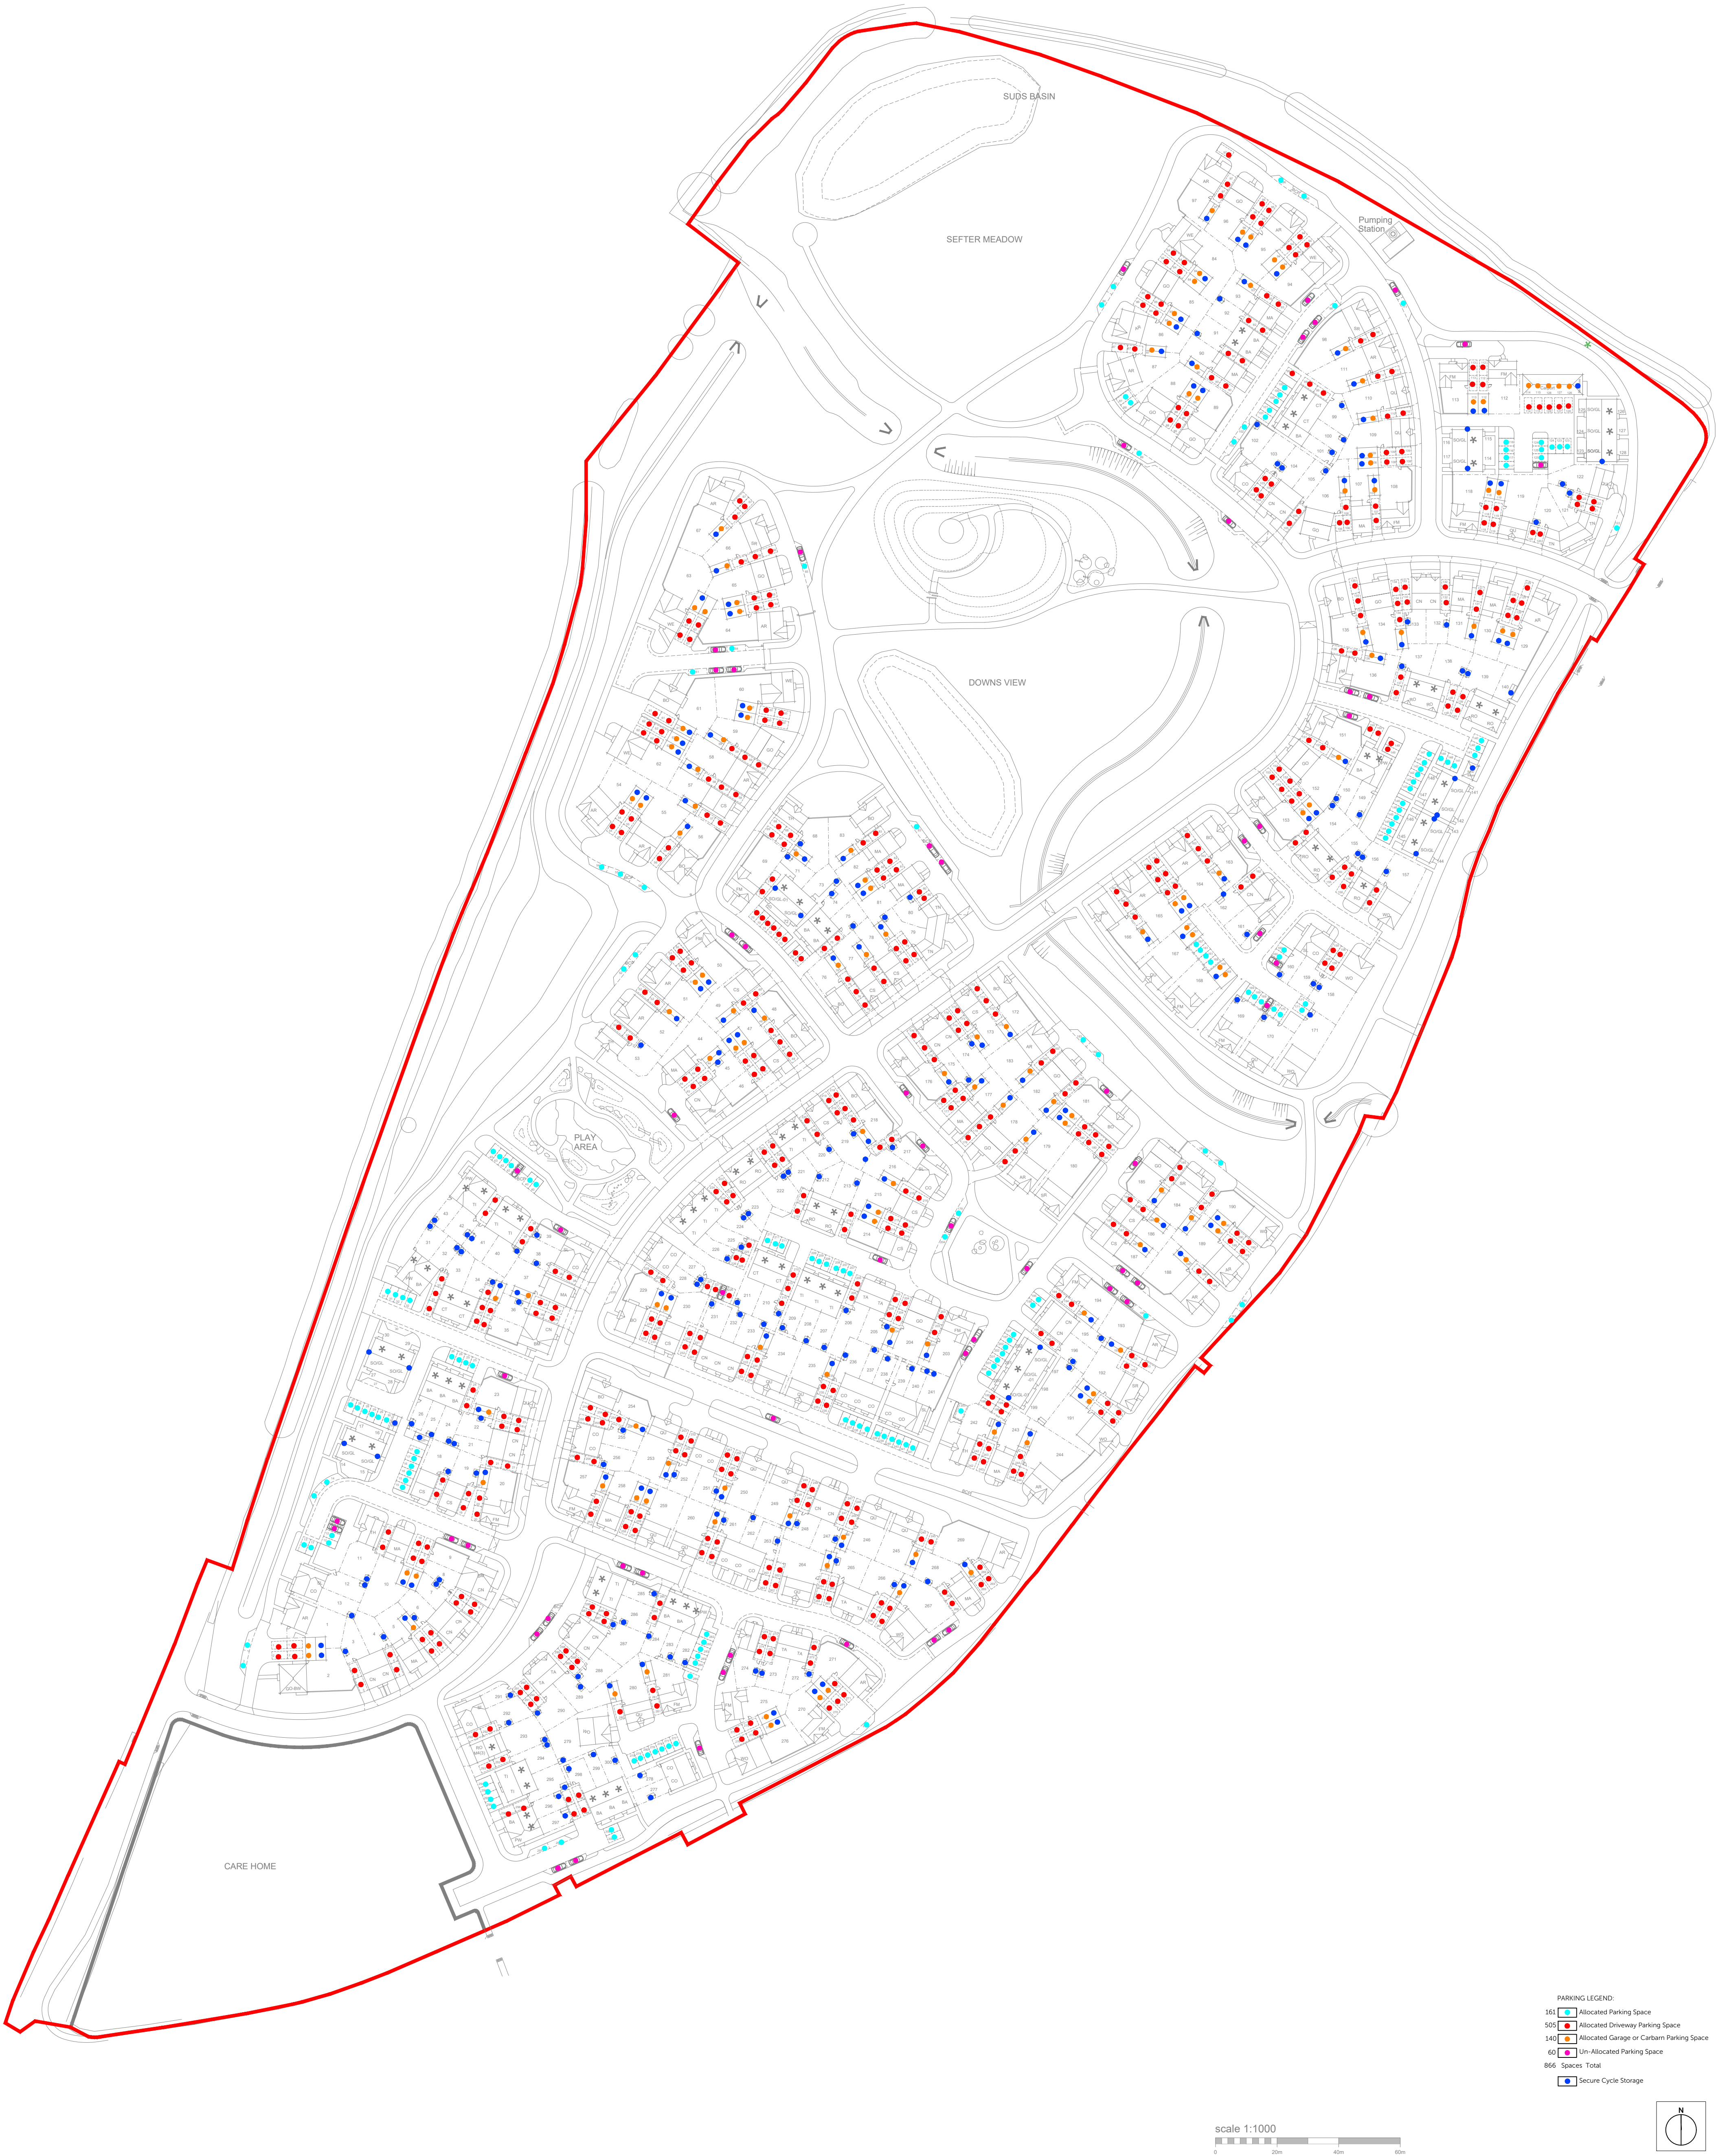

- PARKING LEGEND:
- 161 Allocated Parking Space
  - 505 Allocated Driveway Parking Space
  - 140 Allocated Garage or Carport Parking Space
  - 60 Un-Allocated Parking Space
  - 866 Spaces Total
  - Secure Cycle Storage

**Romsey Office**  
Building 300, The Grange,  
Romsey Road,  
Michelmersh, Romsey,  
Hampshire, SO51 0AE  
T: 01794 367703 F: 01794 367276

**Portishead Office**  
Unit 5, Middle Bridge Business Park,  
Bristol Road,  
Portishead  
Bristol, BS20 6PN  
T: 01275 407000 F: 01794 367276

**www.thrivearchitects.co.uk**  
This drawing is the copyright of Thrive Architects Ltd ©. All rights reserved. Ordnance Survey Data © Crown Copyright. All rights reserved. Licence No. 100007359. DO NOT scale from this drawing. Contractors, Sub Contractors and Suppliers are to check all relevant dimensions and levels of the site and building before commencing any shop drawings or building work. Any discrepancies should be recorded to the Architect. Where applicable this drawing is to be read in conjunction with the Consultants' drawings.

| Rev | Description          |
|-----|----------------------|
| A   | Issued for Planning. |

| Date     | Au  | Ch  |
|----------|-----|-----|
| 17.12.20 | MWP | CAW |

Project **Hook Lane, Pagham**  
Drawing **Parking Strategy Layout**

|             |             |          |              |
|-------------|-------------|----------|--------------|
| Client      | Hallam Land | Date     | August 2020  |
| Job no.     | HALL200505  | Revision | A            |
| Dwg no.     | PSL.01      | Scale    | 1:1000 at A1 |
| Author      | AS          | Checker  | CW           |
| Status      | PLANNING    | Office   | Romsey       |
| Client ref. |             |          |              |

