





Front Elevation

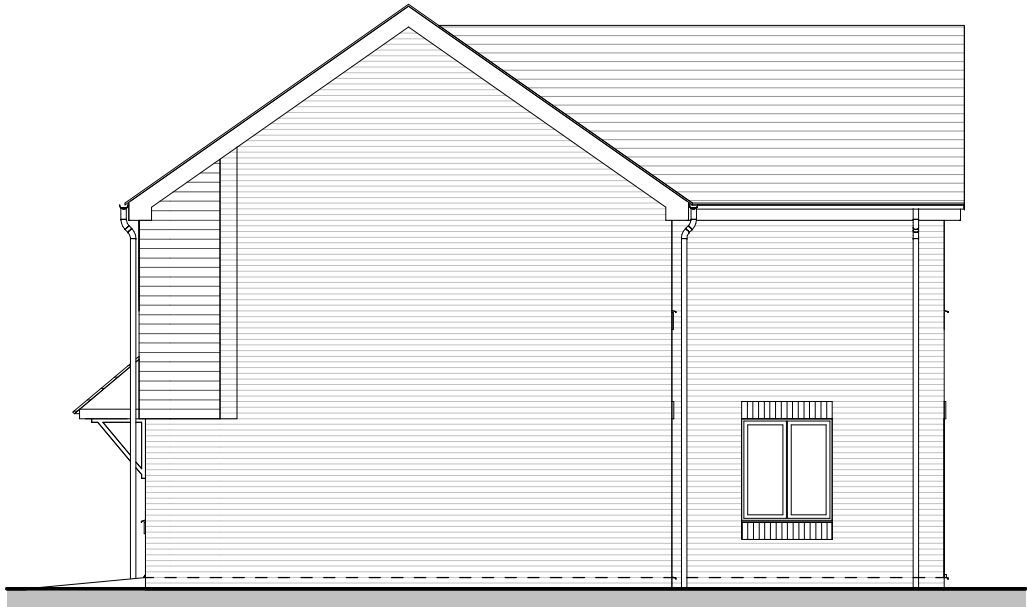


Side Right Elevation



Rear Elevation

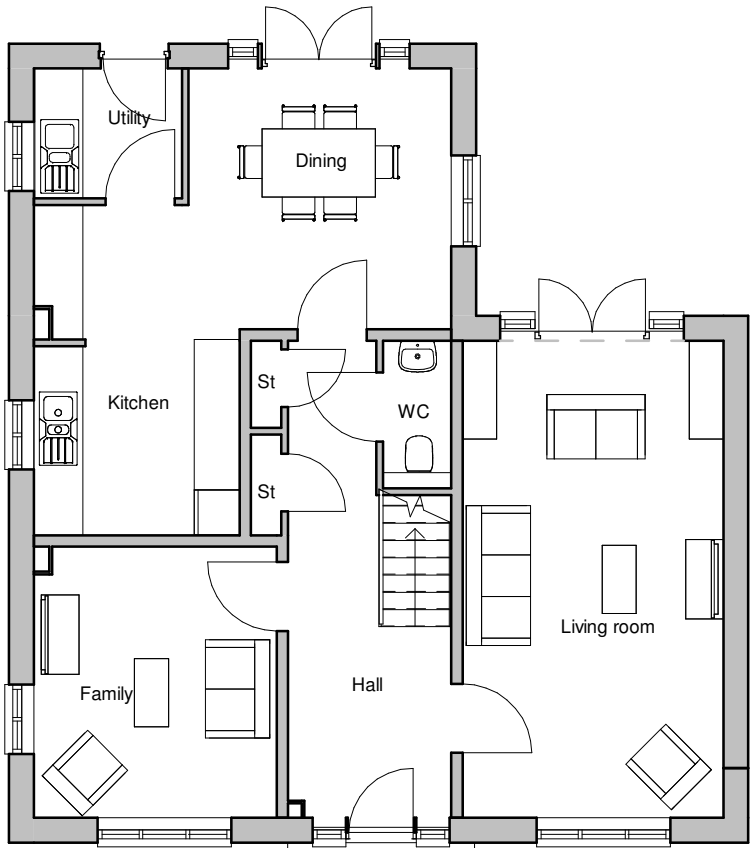

Ground Floor Plan

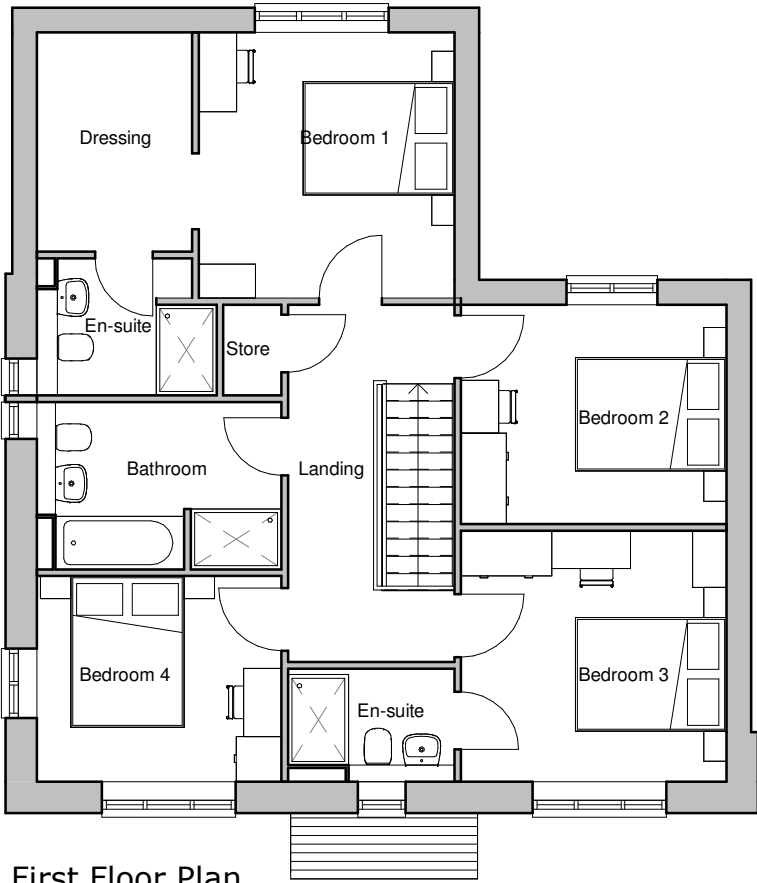

First Floor Plan



Side Left Elevation

House type	WE	Variation	C	Option	2
Bedrooms	4	Persons	8	PLOT No As Drawn - 60, 94 Handed -	
Sq. ft finish	1667	Sq. m finish	154.88		
Sq. ft structural	1687	Sq. m structural	156.80		



Romsey Portishead Camberley
T:01794 367703 T:01275 407000 T:01276 479050
F:01794 367276 F:01794 367276 F:01794 367276

Rev Description
A Planning Issue

Date Au Ch
18.12.20 CH CW

www.thrivearchitects.co.uk

This drawing is the copyright of Thrive Architects Ltd ©. All rights reserved. Ordnance Survey Data © Crown Copyright. All rights reserved. Licence No. 100007359. DO NOT scale from this drawing. Contractors, Sub-contractors and suppliers are to check all relevant dimensions and levels of the site and building before commencing any shop drawings or building work. Any discrepancies should be recorded to the Architect. Where applicable this drawing is to be read in conjunction with the Consultants' drawings.

Project	Hook Lane, Pagham		
Drawing	House Type Weaver Elevations and Plans - Country - Tile Hanging		
Client	Hallam Land		
Job no.	HALL200505	Date	14.07.20
Dwg no.	HT.WE.C.02.pe	Rev.	A
Author	PAR	Checker	MWP
Status	PLANNING	Scale	1:100 @ A3
Client ref.		Office	Romsey

