




Front Elevation




Side Right Elevation




Rear Elevation

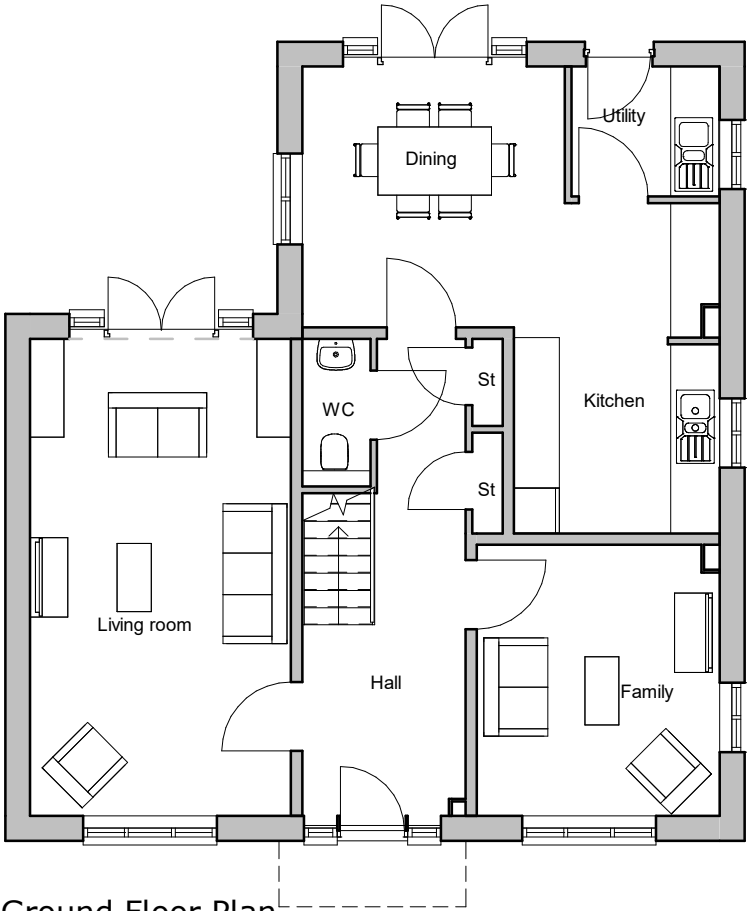

Ground Floor Plan

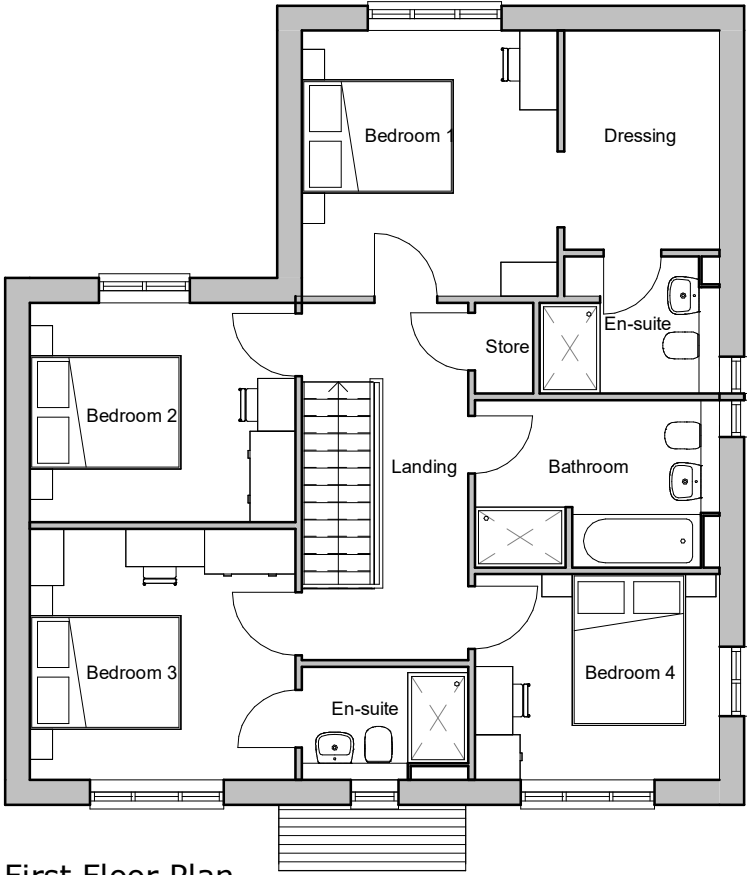


First Floor Plan

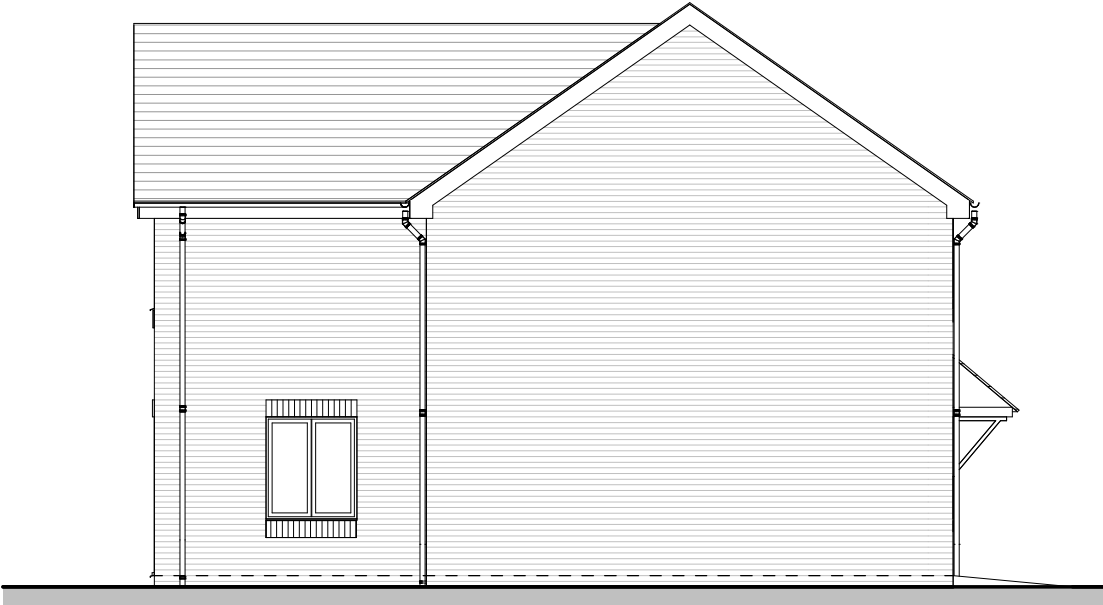

Side Left Elevation

House type	WE	Variation	C	Option	1
Bedrooms	4	Persons	8	PLOT No As Drawn - 84 Handed - 62, 63	
Sq. ft finish	1667	Sq. m finish	154.88		
Sq. ft structural	1687	Sq. m structural	156.80		

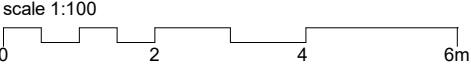

Romsey Portishead Camberley
T:01794 367703 T:01275 407000 T:01276 479050
F:01794 367276 F:01794 367276 F:01794 367276

Rev Description
A Planning Issue

Date Au Ch
18.12.20 CH

Project	Hook Lane, Pagham		
Drawing	House Type Weaver Elevations and Plans - Country - Brick		
Client	Hallam Land		
Job no.	HALL200505	Date	14.07.20
Dwg no.	HT.WE.C.01.pe	Rev.	A
Author	PAR	Checker	MWP
Status	PLANNING	Scale	1:100 @ A3
Client ref.		Office	Romsey

